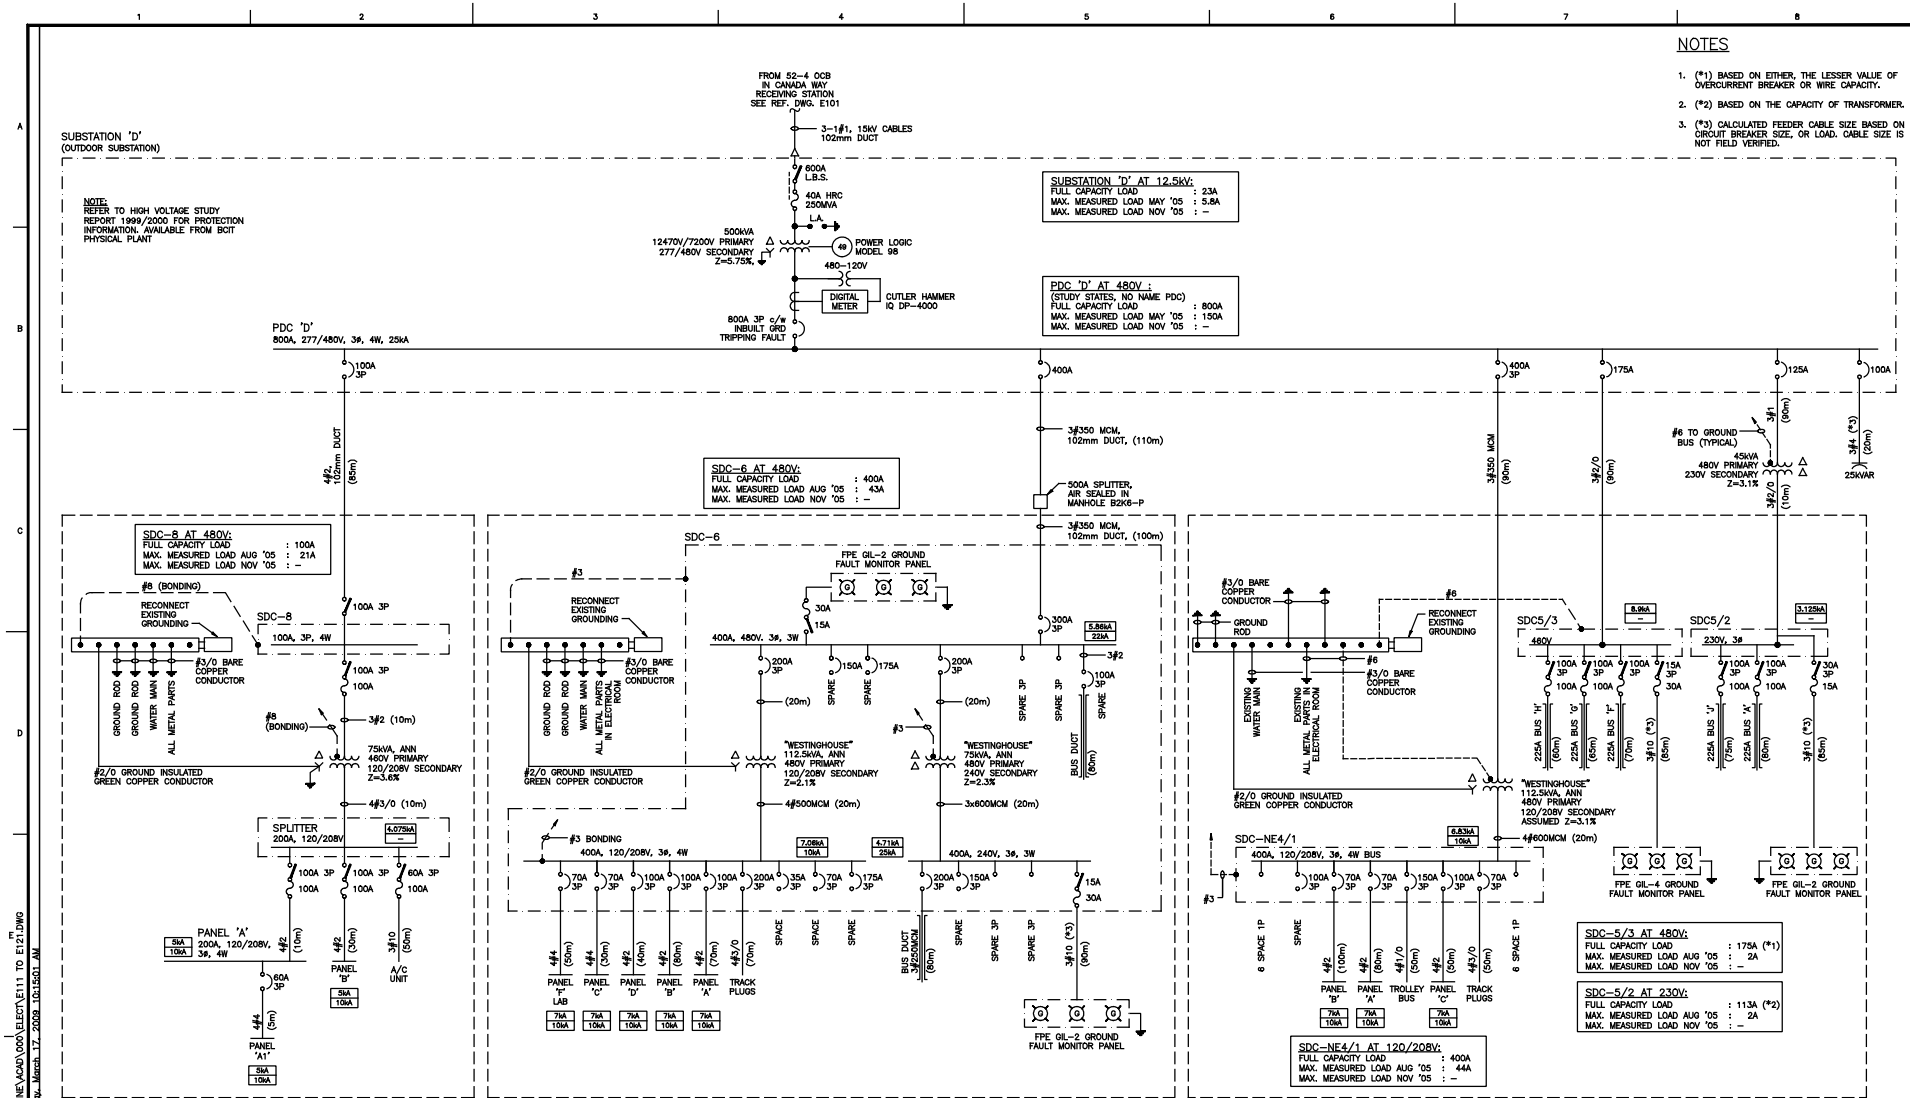

REV.	BY	DATE	REVISION	APP'D
P1	MM	2009.03.23	ISSUED FOR REVIEW	FS

REV.	BY	DATE	REVISION	APP'D

DWG. No.	REFERENCE	REF. No.

speed and precision worldwide
Sandwell
Sandwell Engineering Inc.
885 DUNSMUIR ST., SUITE 600, VANCOUVER, B.C. V6C 1N5
(604) 684-9311

SANDWELL PROJECT NO.	DATE	SCALE
114739	2009.03.18	NONE
ENG. OF RECORD	DESIGN	DESIGN CHECK
FS		
		DRAWN
		LT
		DRAWING CHECK
		MM

BCIT BRITISH COLUMBIA INSTITUTE OF TECHNOLOGY

PROJECT NAME
B.C. INSTITUTE OF TECHNOLOGY
SINGLE LINE DIAGRAM

SHEET TITLE
NORTH CAMPUS – SUBSTATION 'D'
BUILDINGS NE4, NE6 & NE21

SHEET NO.
E114

CAD FILENAME
114739-E114

REV.
P1

A:\UNIT_1\1\114739 BCIT 1 UNIT\CAD\000\ELECT\E111 TO E121.DWG
Tuesday, March 17, 2009 10:15:01 AM