02-08-B 19588-A4

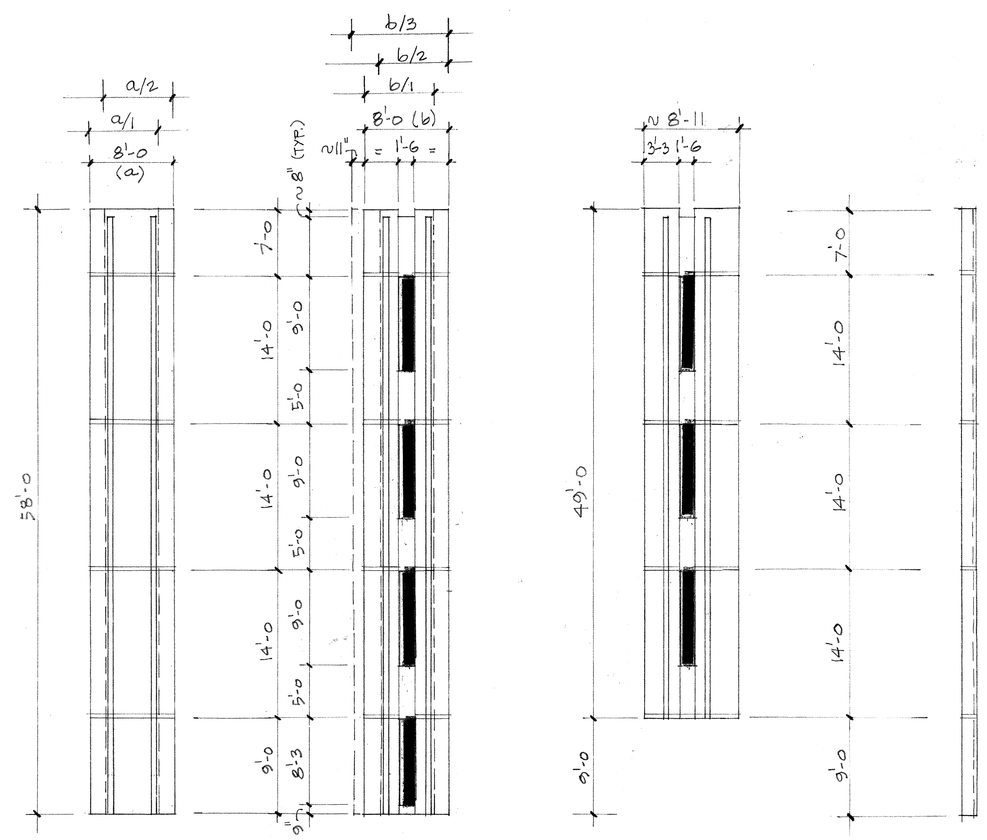

PANEL TYPE "a"
18 REQ'D
PANEL TYPE "a/1"
1 REQ'D
PANEL TYPE "a/2"
1 REQ'D

PANEL TYPE "b"
GLAZING
20 REQ'D
PANEL TYPE "b/1"
1 REQ'D
PANEL TYPE "b/2"
1 REQ'D
PANEL TYPE "b/3"
1 REQ'D

PANEL TYPE "c"
GLAZING
1 REQ'D

PANEL TYPE "d"
2 REQ'D

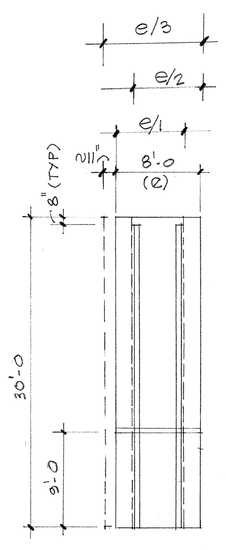

PANEL TYPE "e"
39 REQ'D
PANEL TYPE "e/1"
1 REQ'D
PANEL TYPE "e/2"
1 REQ'D
PANEL TYPE "e/3"
1 REQ'D

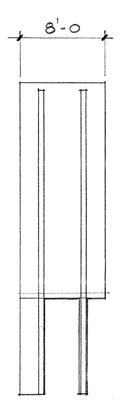

PANEL TYPE "f"
NO GLAZING
1 REQ'D

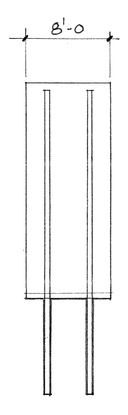

PANEL TYPE "g"
NO GLAZING
5 REQ'D

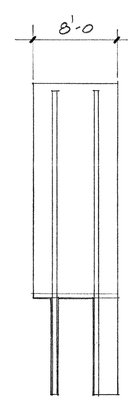

PANEL TYPE "h"
NO GLAZING
1 REQ'D

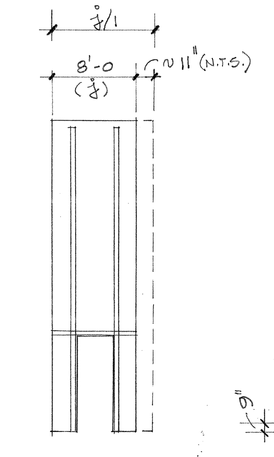

PANEL TYPE "j"
DOOR OPNG.
2 REQ'D
(STEEL DOOR FRAME TO BE CAST IN PANEL)
PANEL TYPE "j/1"
1 REQ'D

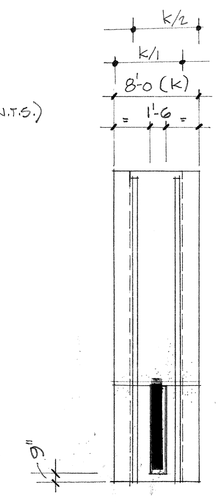

PANEL TYPE "k"
GLAZING
11 REQ'D
PANEL TYPE "k/1"
1 REQ'D
PANEL TYPE "k/2"
1 REQ'D

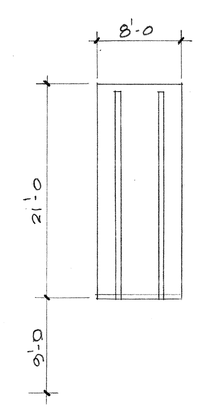

PANEL TYPE "l"
4 REQ'D

PANEL TYPE "m"
2 REQ'D

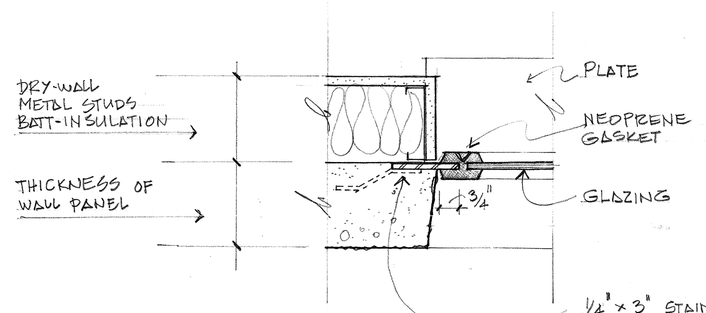

1/4" x 3" STAINLESS STEEL CAST IN CONC. PANEL AS SHOWN, TYPICAL ALL AROUND WINDOW OPNG (ANCHORAGE AS REQ'D)

DETAIL "1"
1/4 FULL SIZE

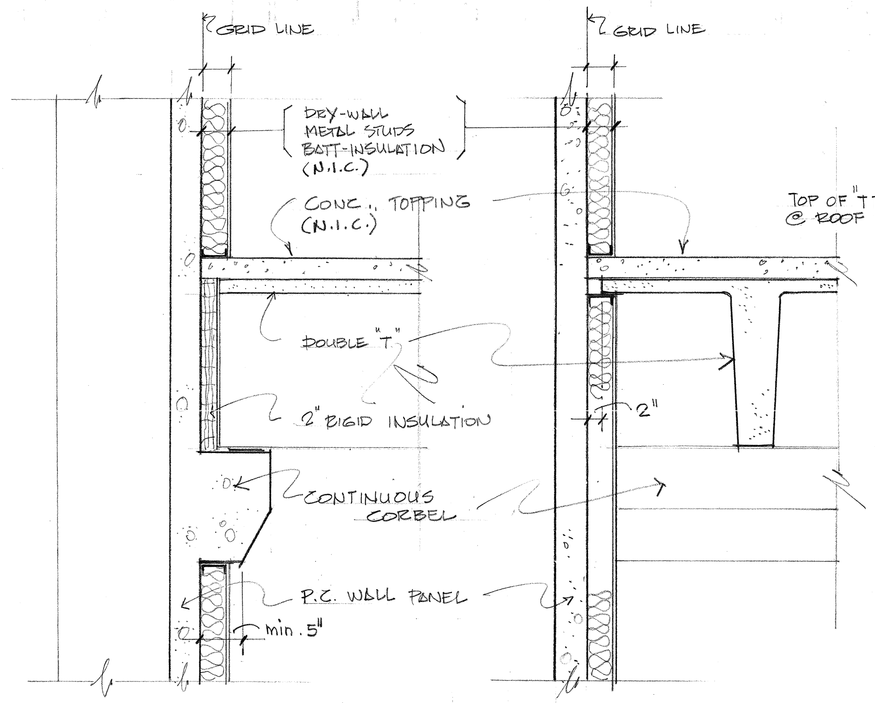

WALL SECTIONS @ FLOOR JUNCTIONS
SCALE: 1" = 1'-0"
SIMILAR CONDITIONS AT ROOF JUNCTIONS

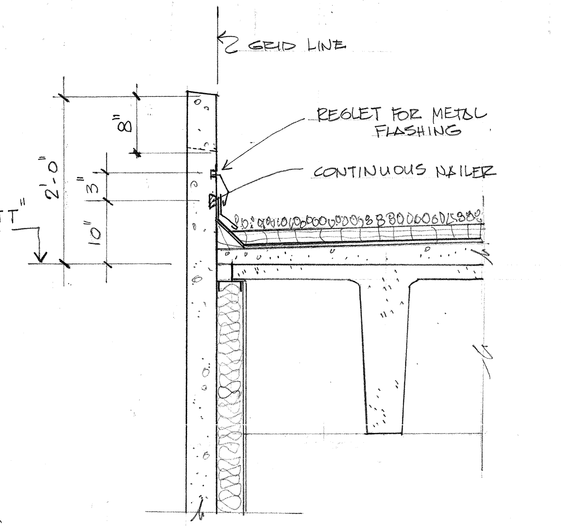

PARAPET DETAIL
SCALE: 1" = 1'-0"
TYPICAL FOR ALL WALL PANEL TYPES

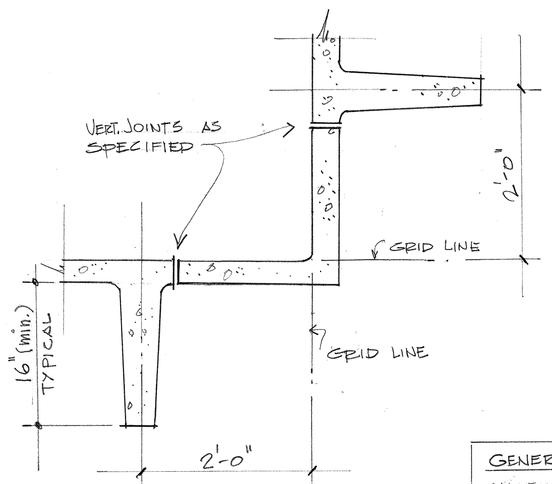

TYPICAL CORNER DETAIL @ P.C. WALL PANELS

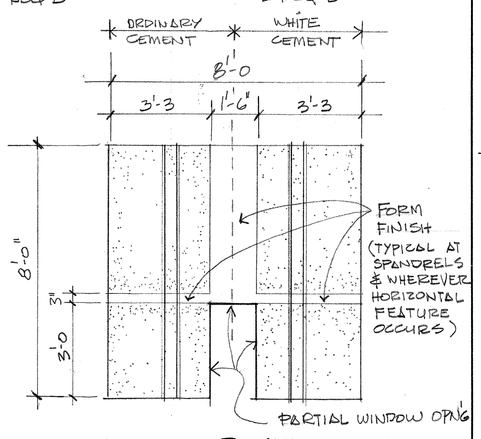

SAMPLE PANEL
SCALE: 3/8" - 1'-0"
O/S FACE OF PANEL TO BE MEDIUM SAND-BLASTED EXCEPT AS INDICATED ABOVE.

GENERAL NOTES:
- ALL EXPOSED FACES OF PANELS TO BE MEDIUM SAND-BLASTED (SEE SPEC'S) EXCEPT AS NOTED ON SAMPLE PANEL.
- ALL PRECAST COLUMNS, BEAMS & DOUBLE "T" FLOOR UNITS TO BE SEPERATED FROM ADJACENT WALL PANELS WITH 2" RIGID INSULATION (SEE SPEC'S)

SCALE 1/8" = 1'-0" TYPICAL EXCEPT AS NOTED

48171

NE01_1972-08_A4

200003

REVISIONS			
SHEET REPRODUCTION SIZE SCALE 0 INCHES 1 2 TENTHS EIGHTHS			

MULTI-DISCIPLINE COMPLEX, B. C. VOCATIONAL SCHOOL, BURNABY			ARCHITECTURAL
DIRECTOR OF DESIGN	PRECAST CONCRETE WALL PANEL DETAILS	DRAWN G.F. / DESIGNED K.P. / CHECKED K.P.	20-105
DATE AUG. 72	GOVERNMENT OF BRITISH COLUMBIA DEPARTMENT OF PUBLIC WORKS HON. W. N. CHANT — MINISTER	SHT. 4 OF 4	A-4