
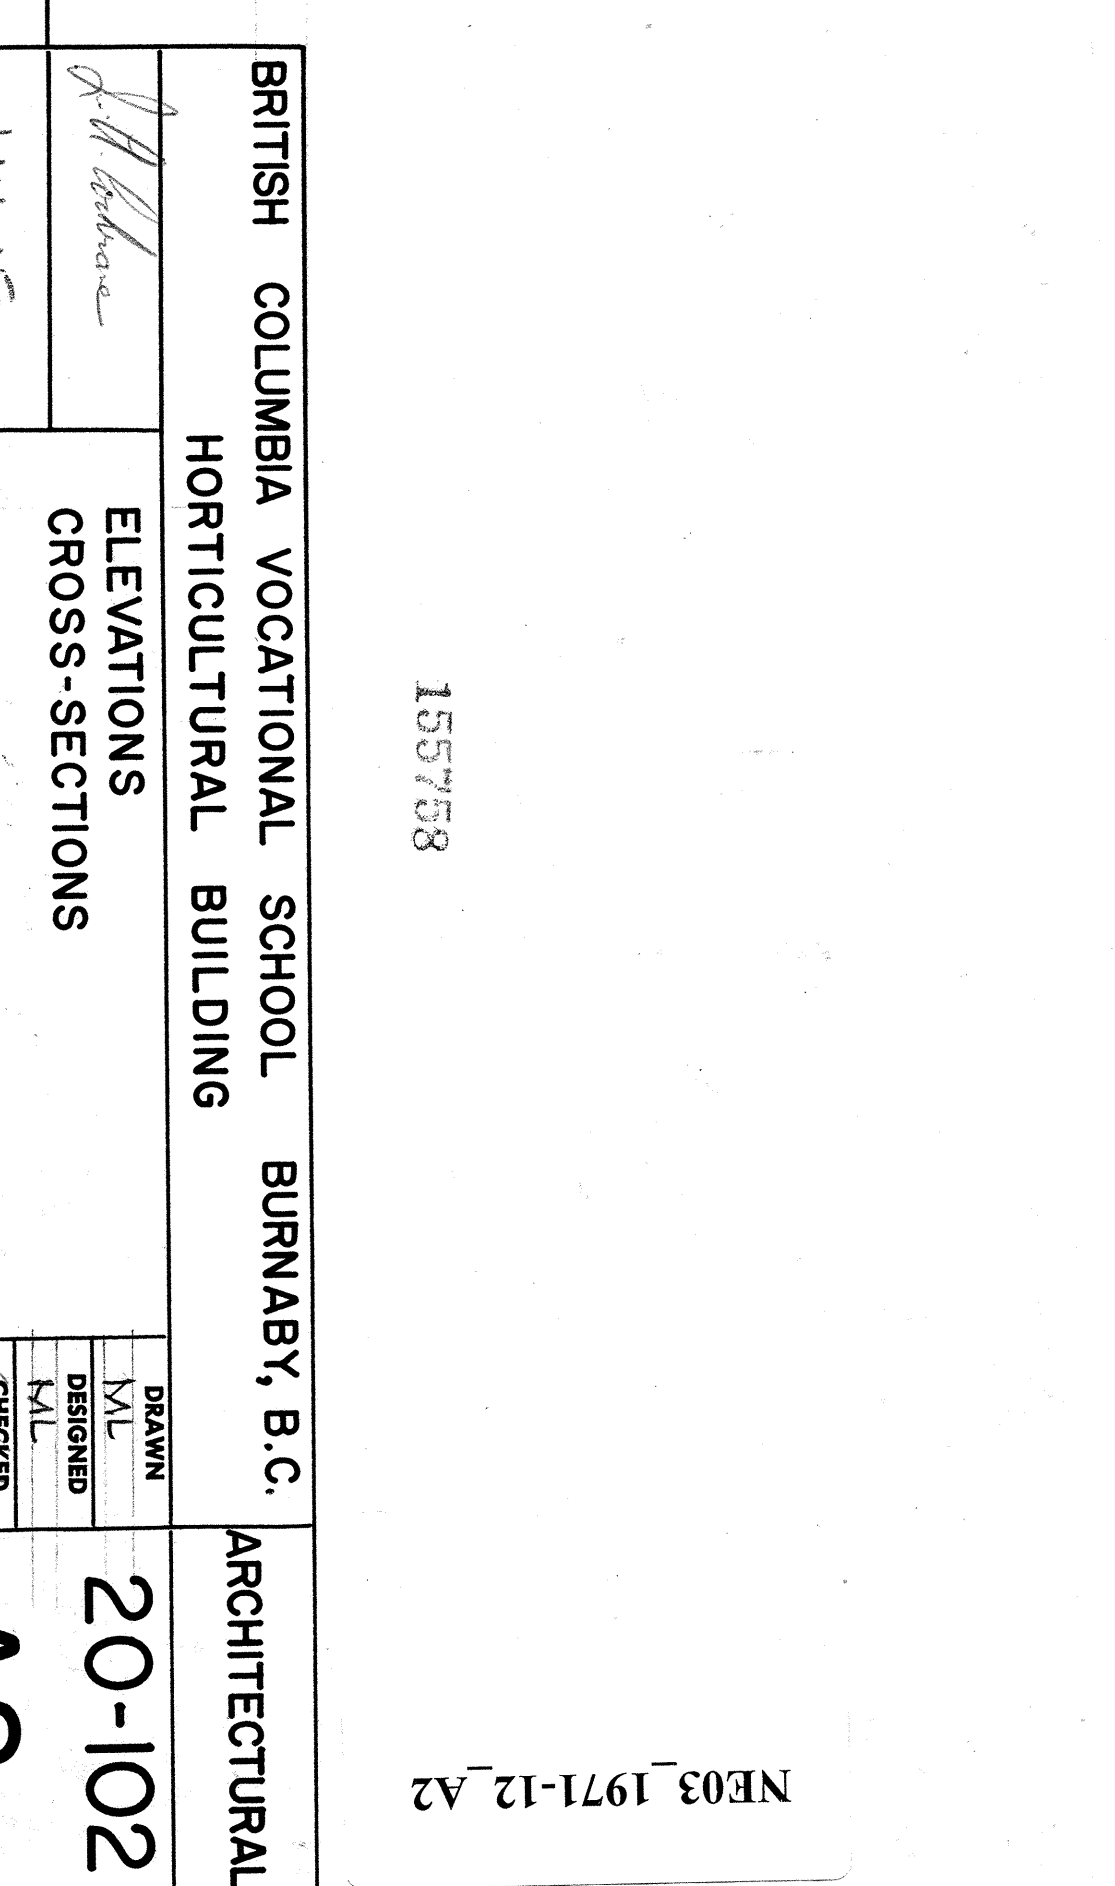
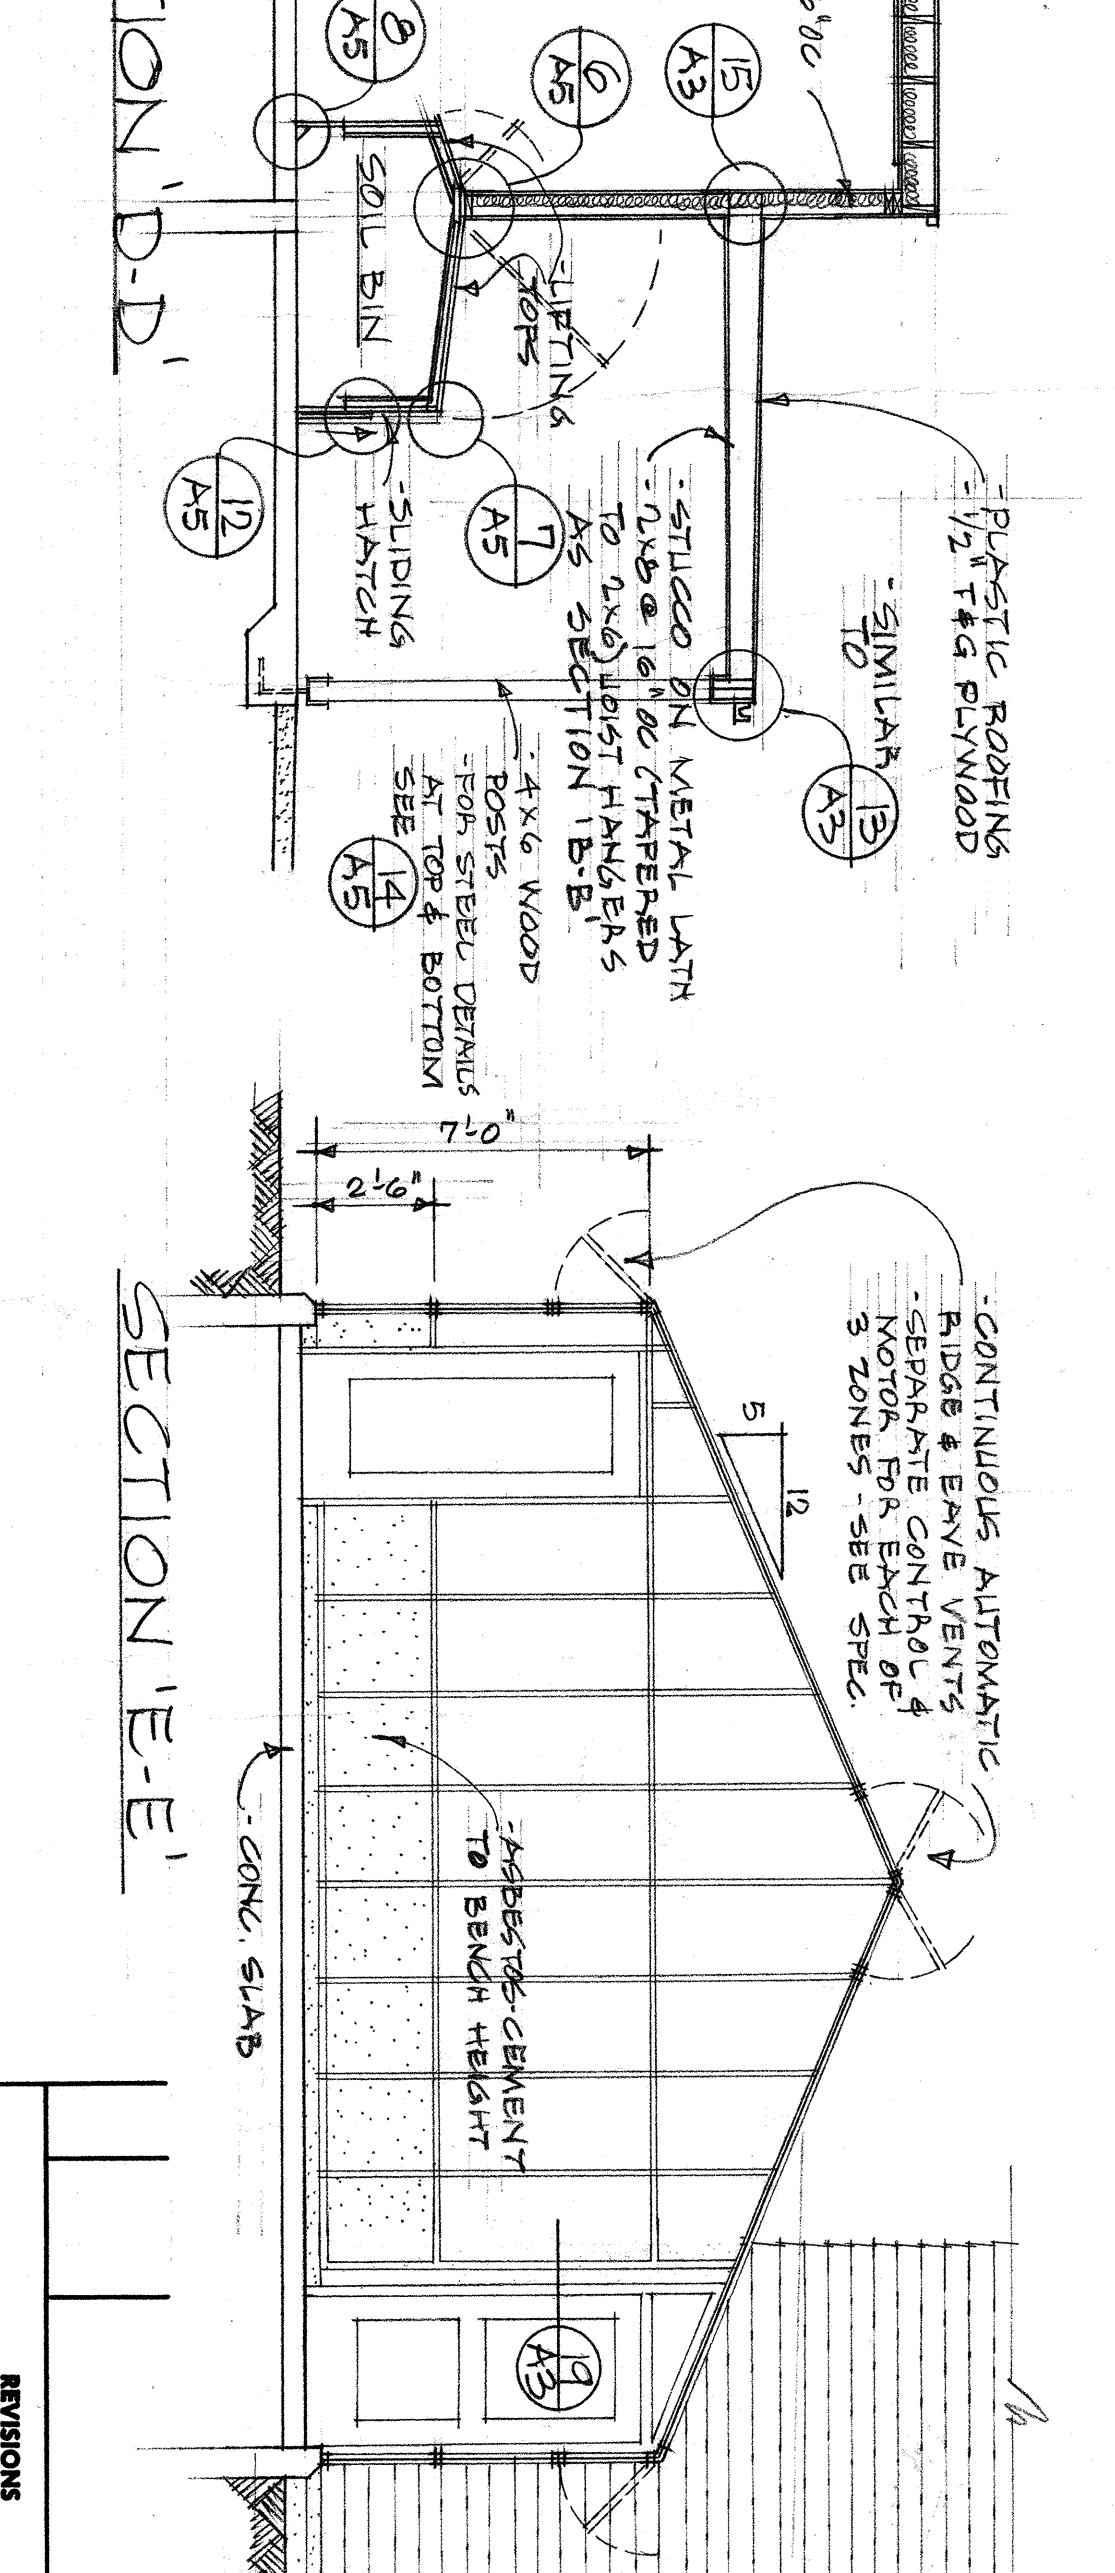
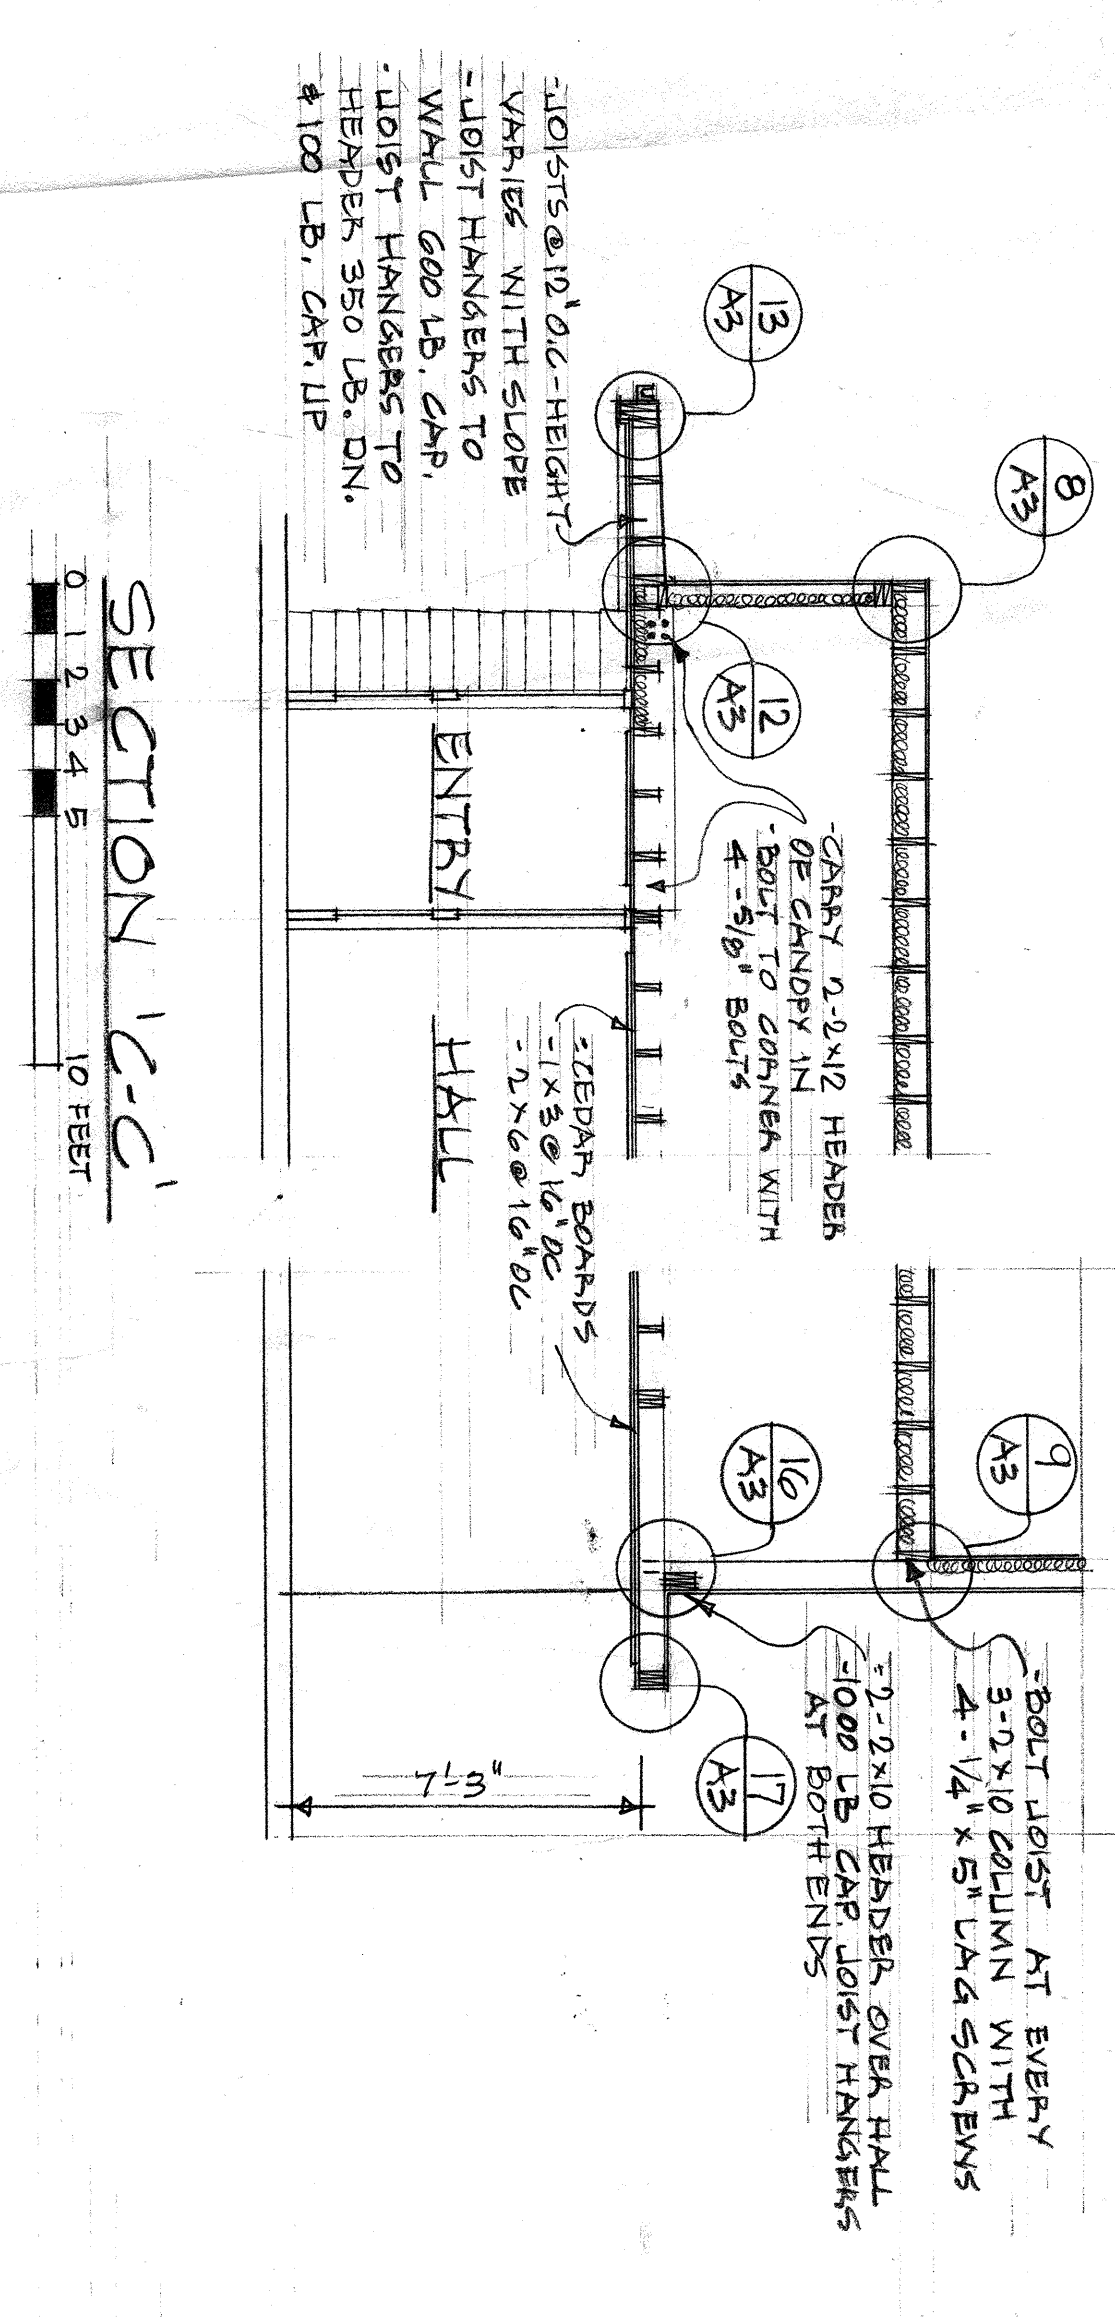
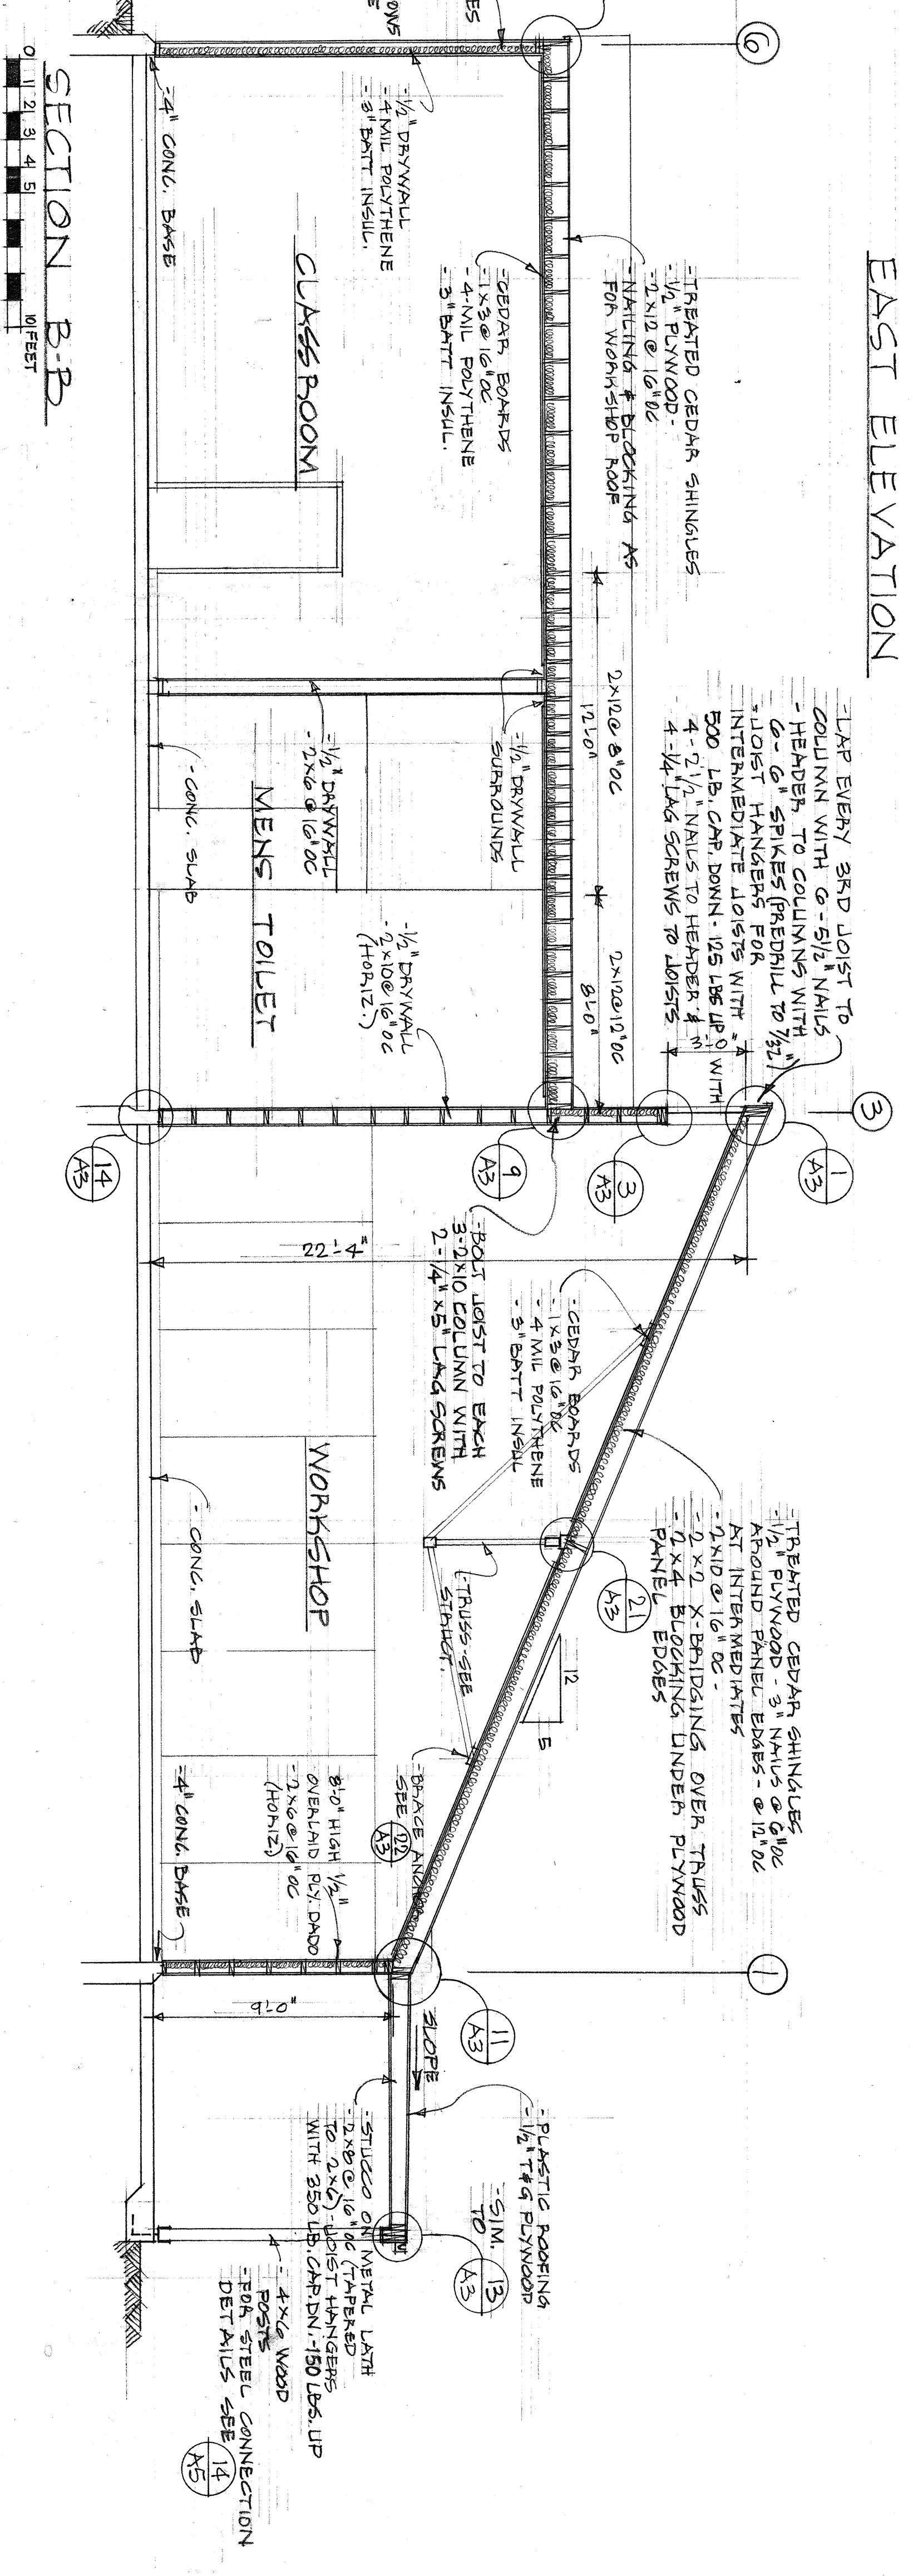
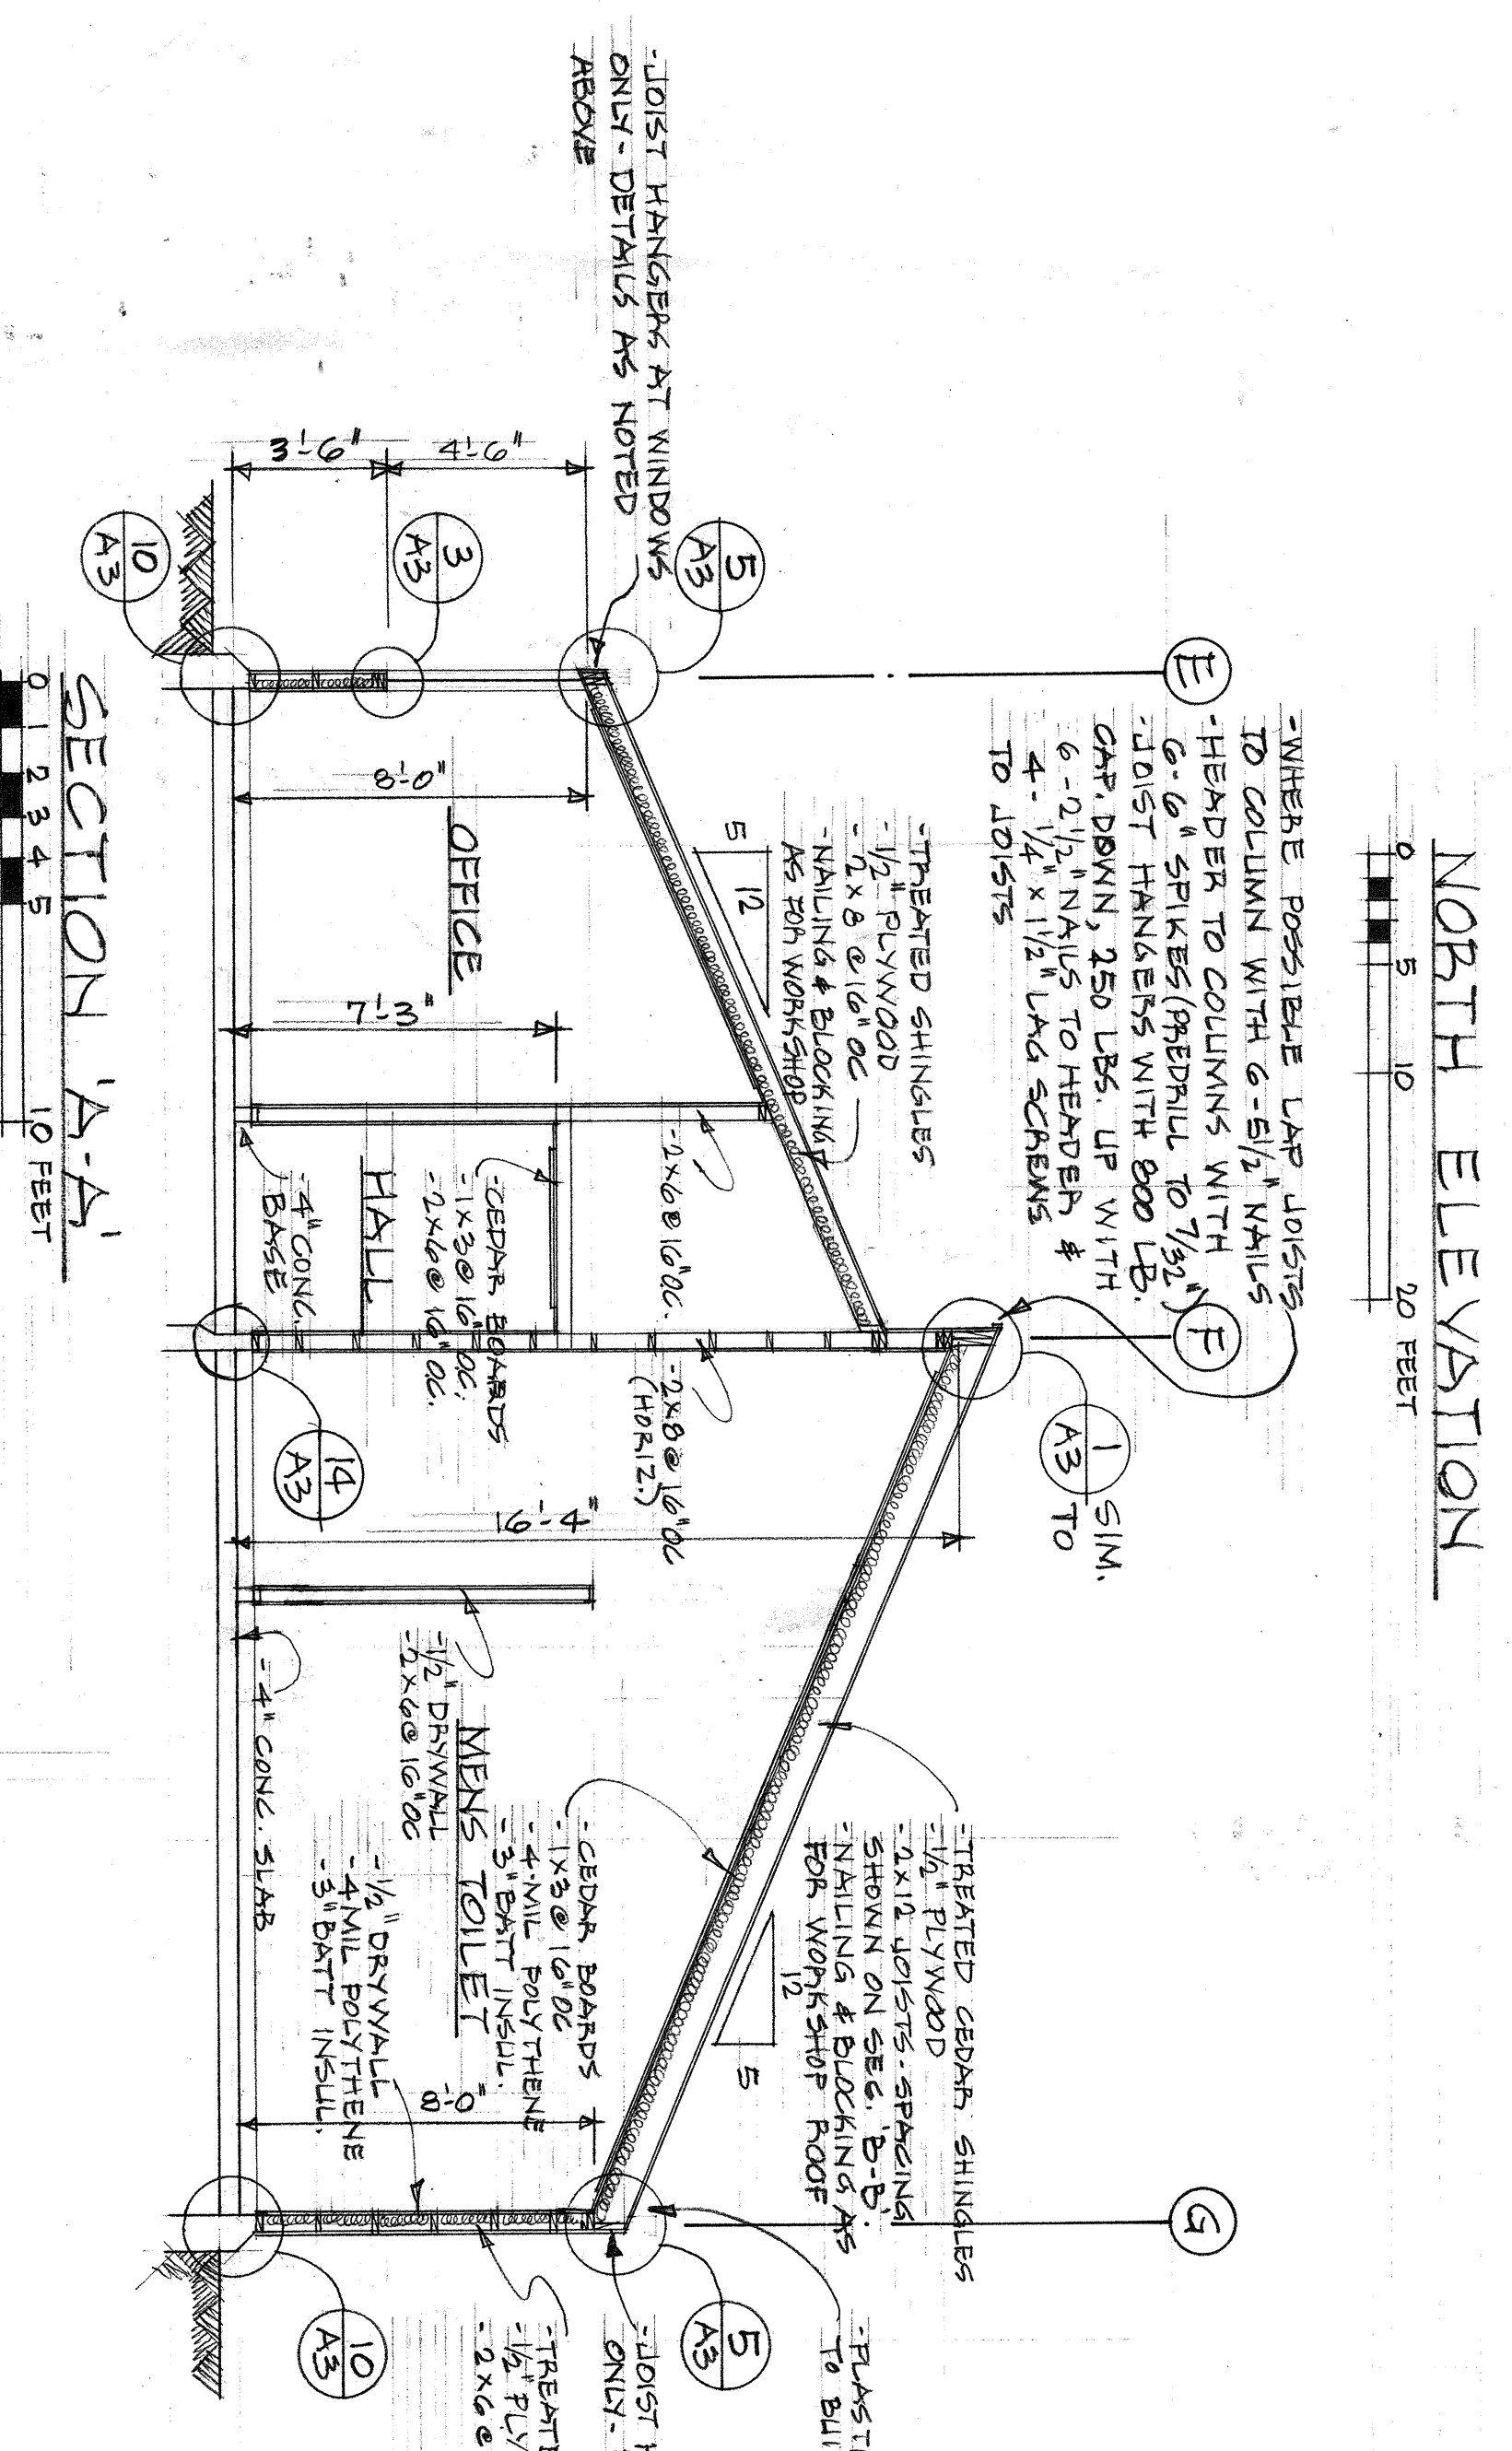
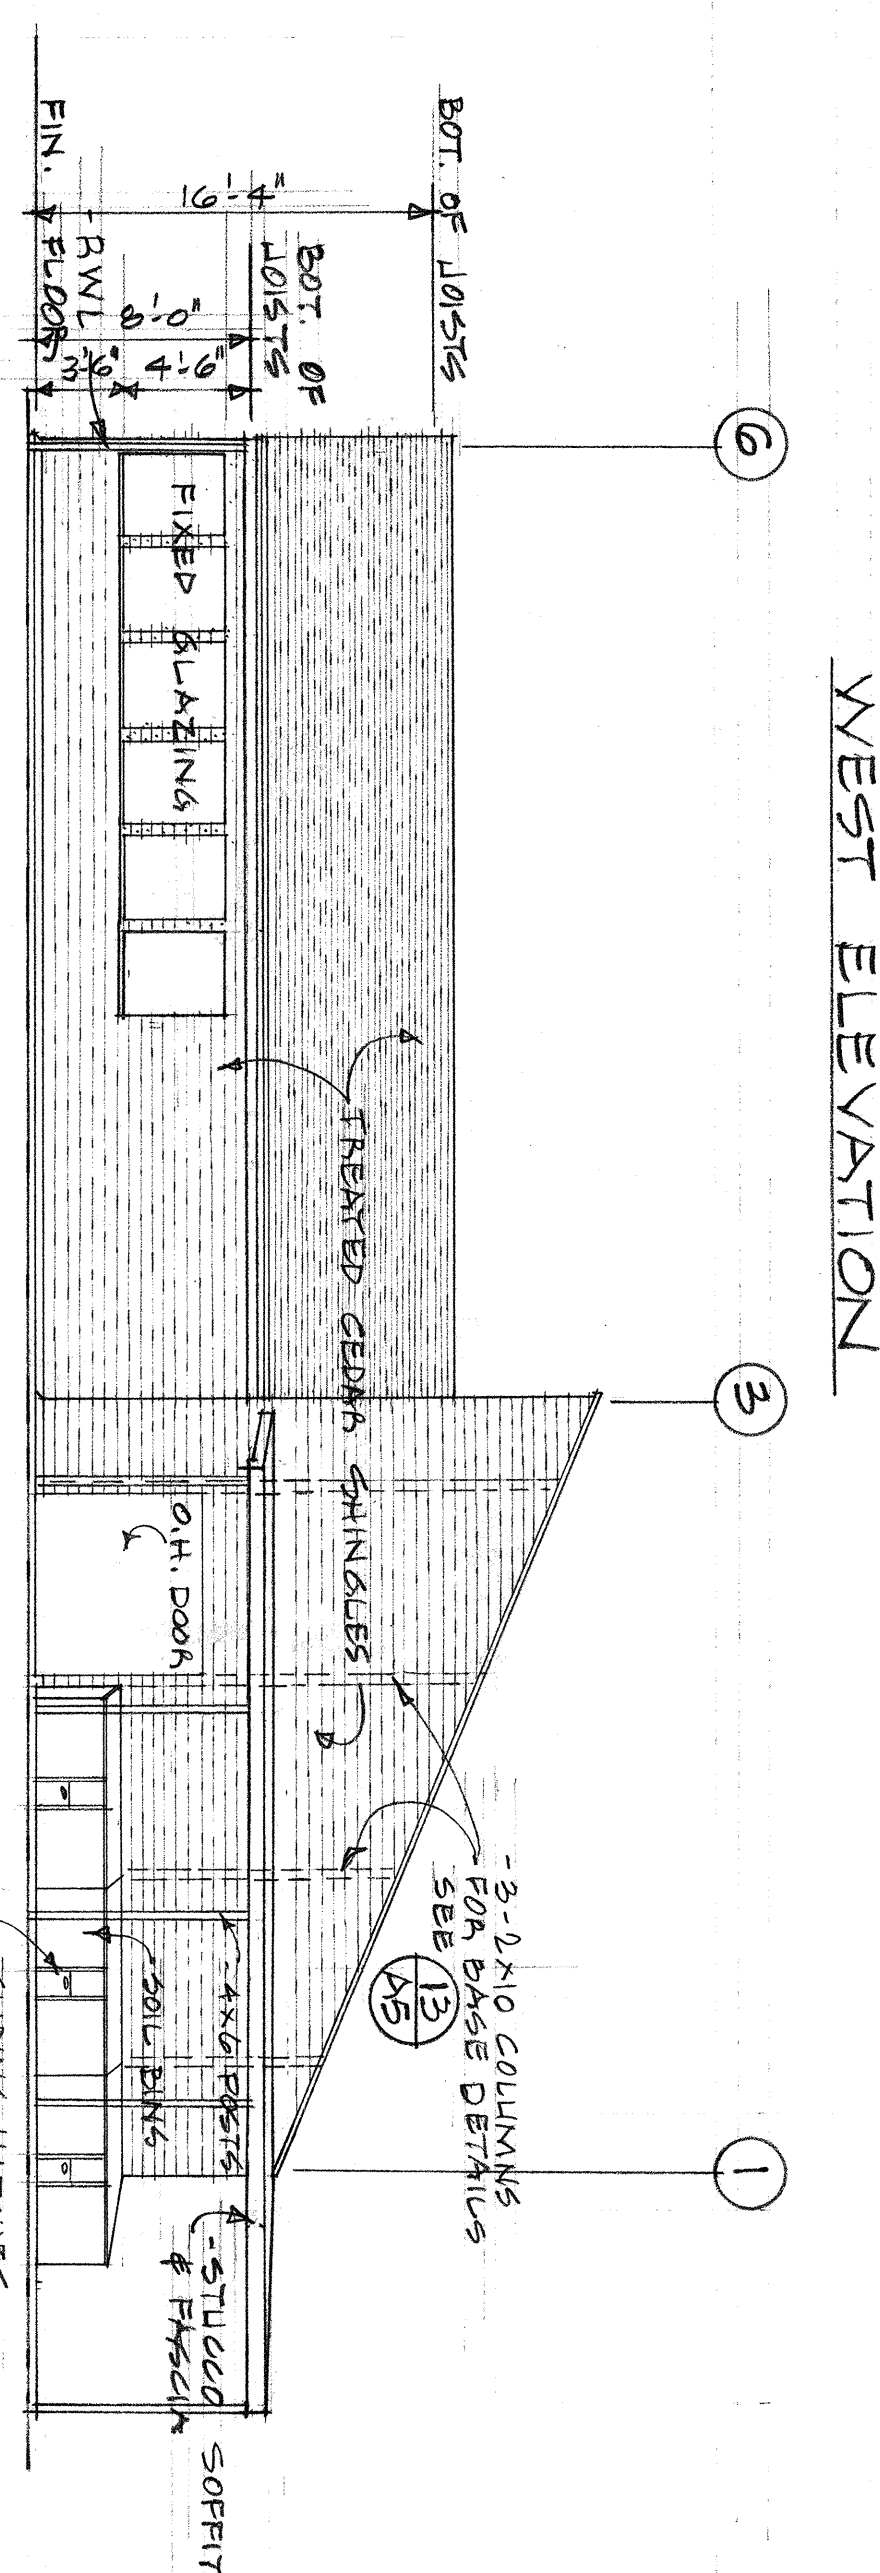
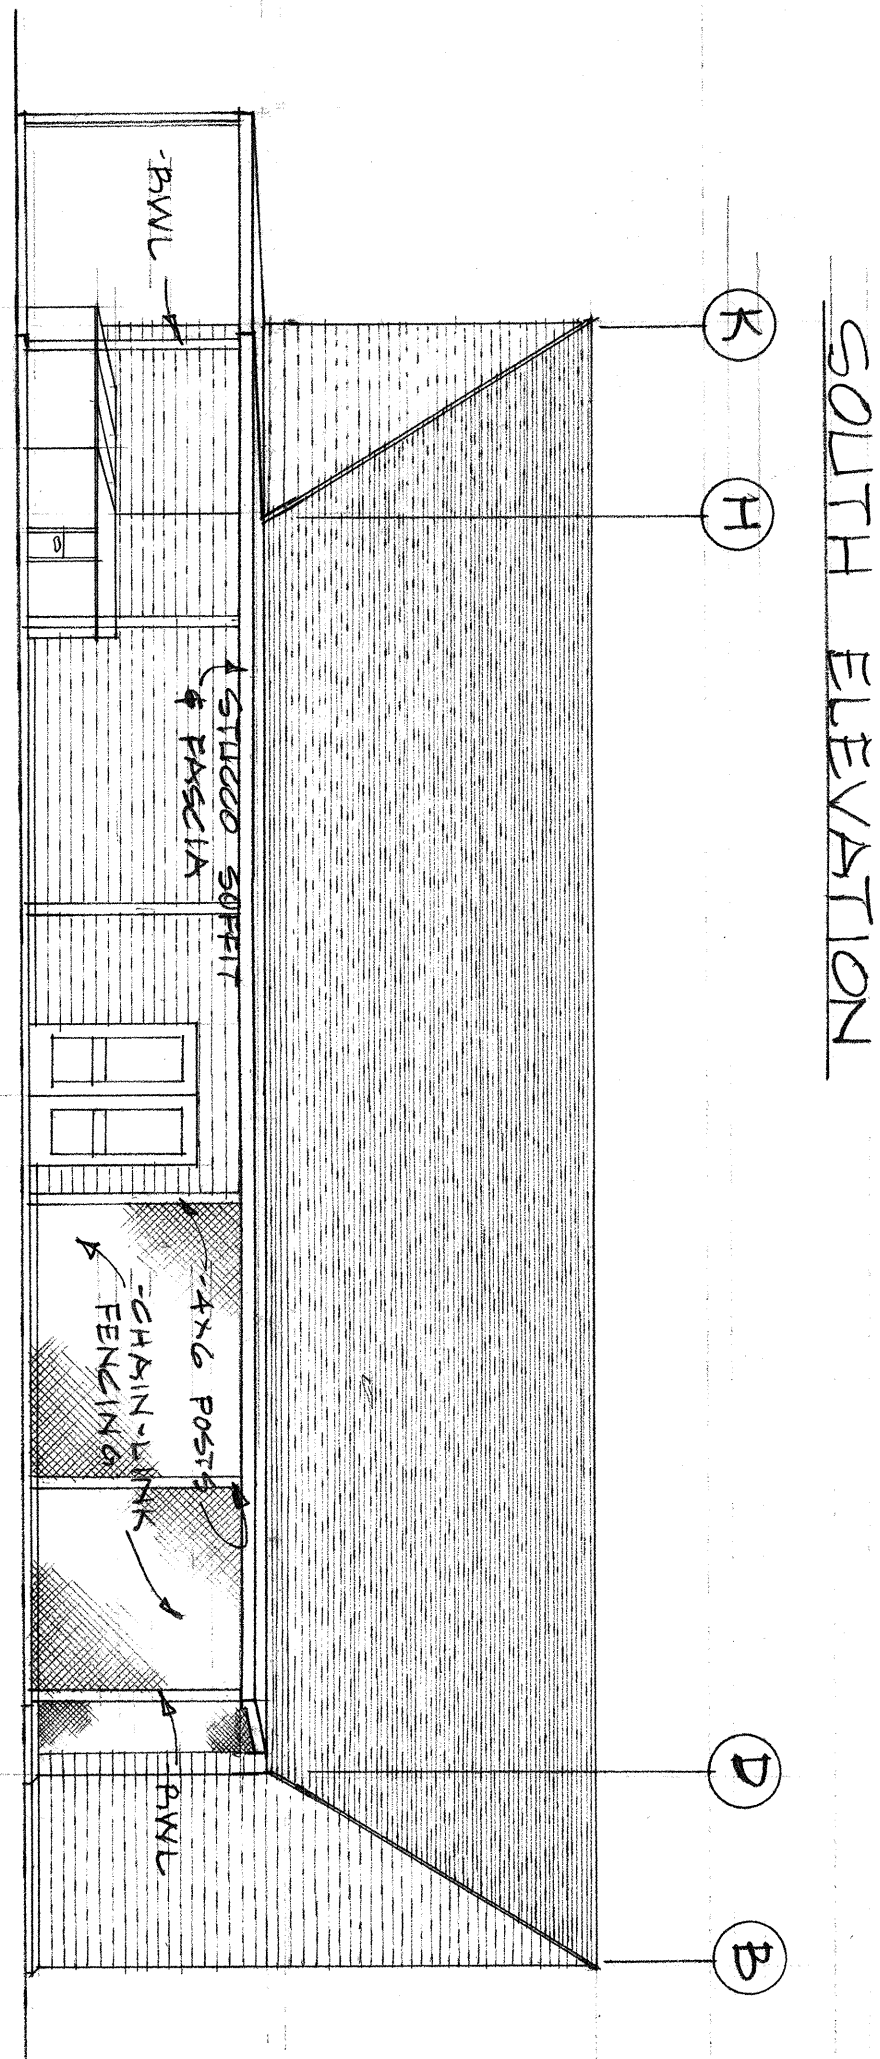




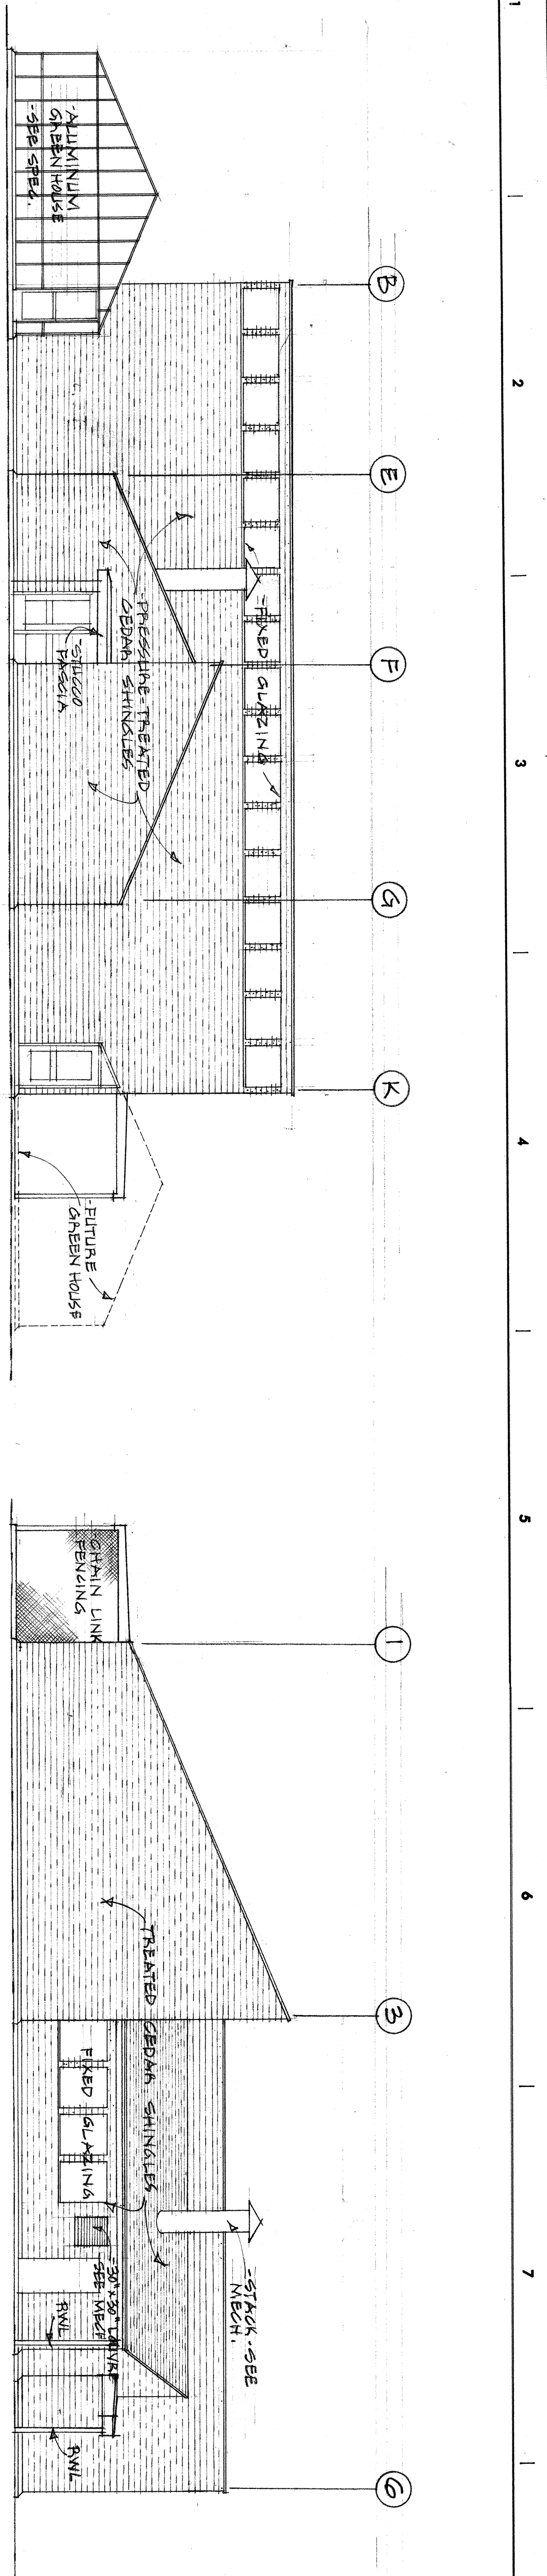























155758



NE03.1971-12.A2

02-08-B 19662-A2


BRITISH COLUMBIA VOCATIONAL SCHOOL BURNABY, B.C.		ARCHITECTURAL	
HORTICULTURAL BUILDING		20-102	
ELEVATIONS		A2	
CROSS-SECTIONS		20-102	
DRAWN		20-102	
DIRECTOR OF DESIGN		20-102	
DATE DEC 71		20-102	
GOVERNMENT OF BRITISH COLUMBIA		20-102	
DEPARTMENT OF WORKS		20-102	
FROM W. K. CHART - MINUTE		20-102	
SHEET 2 OF 7		20-102	

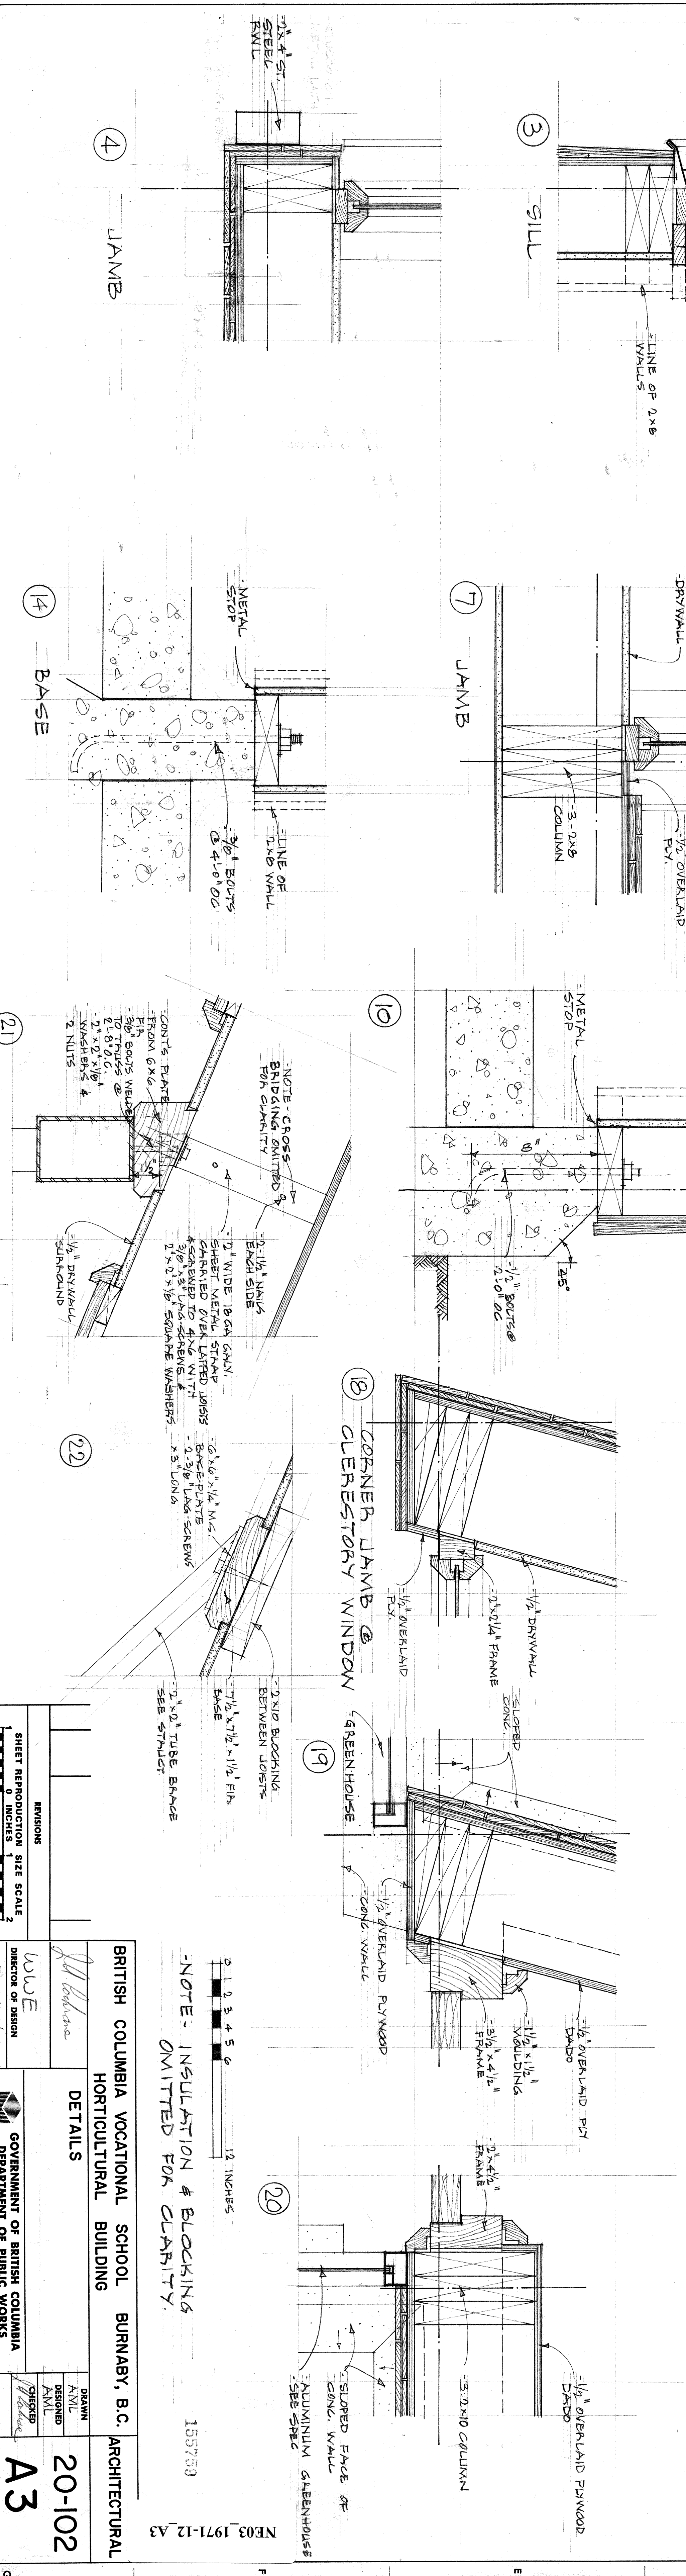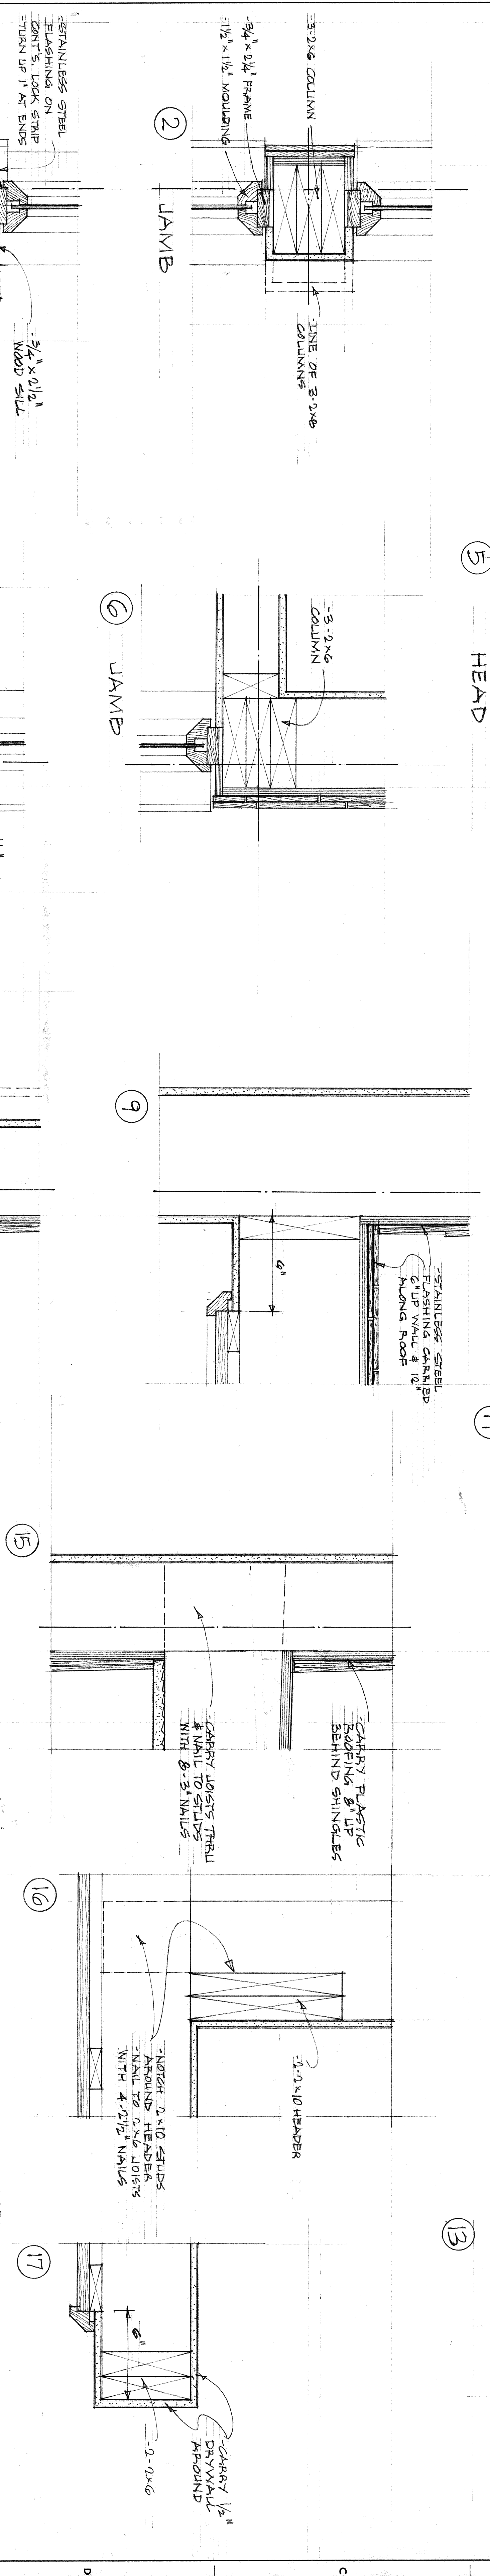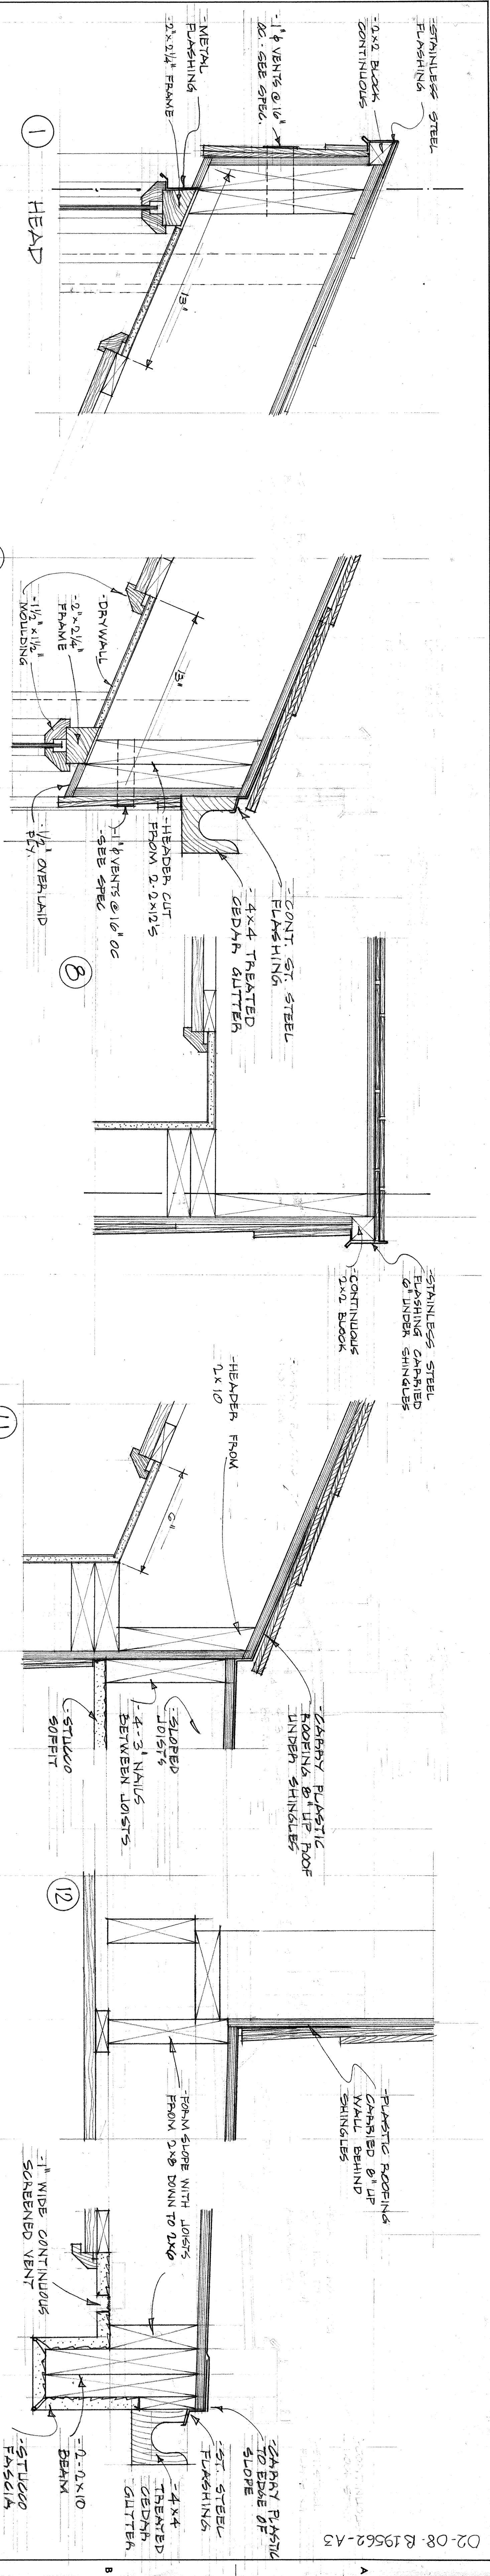

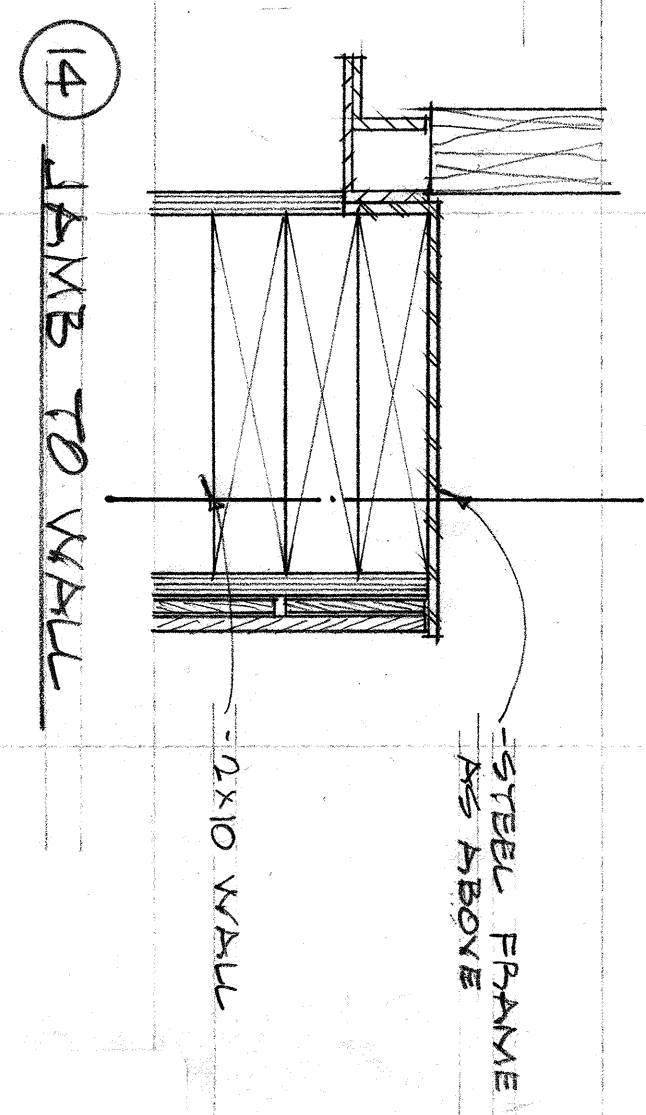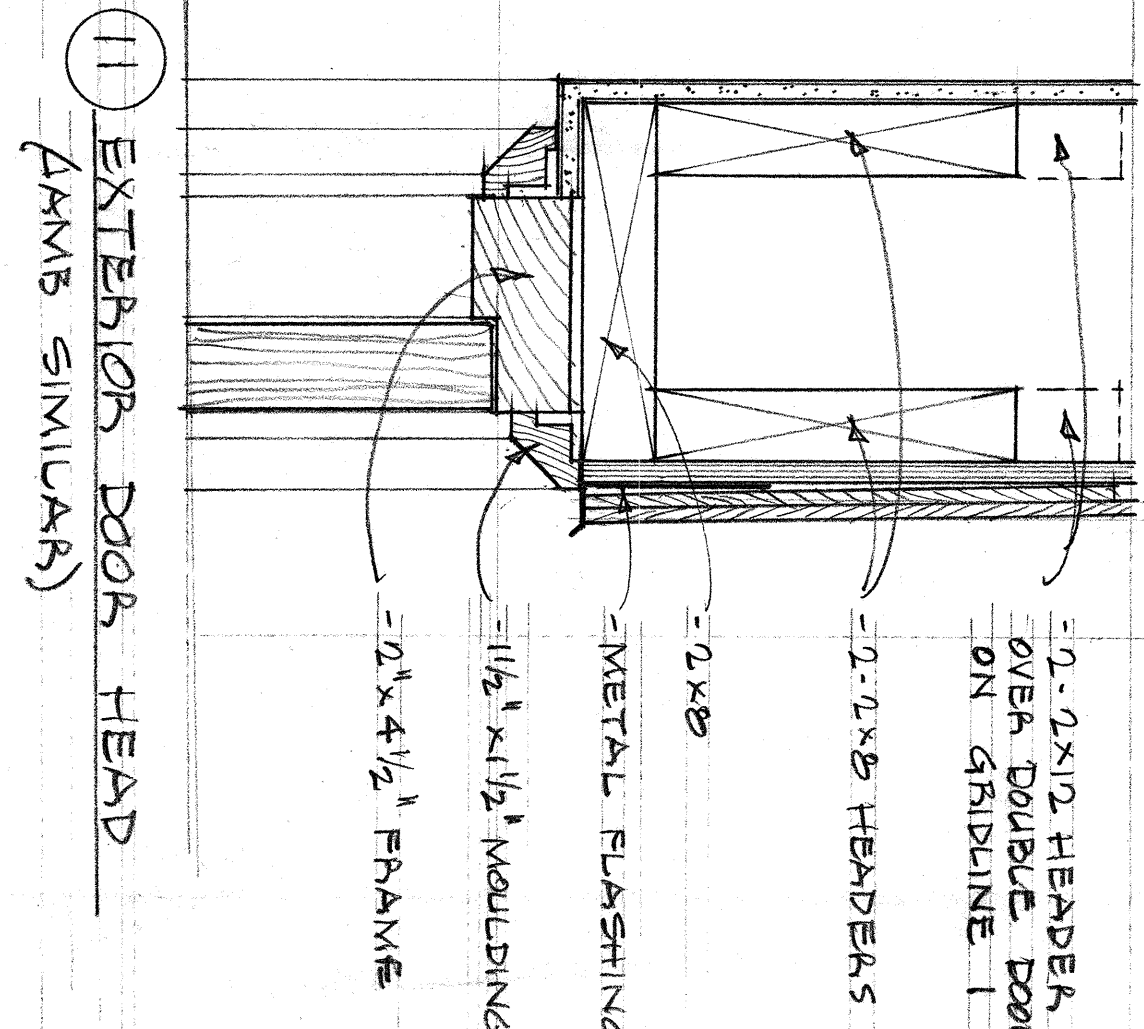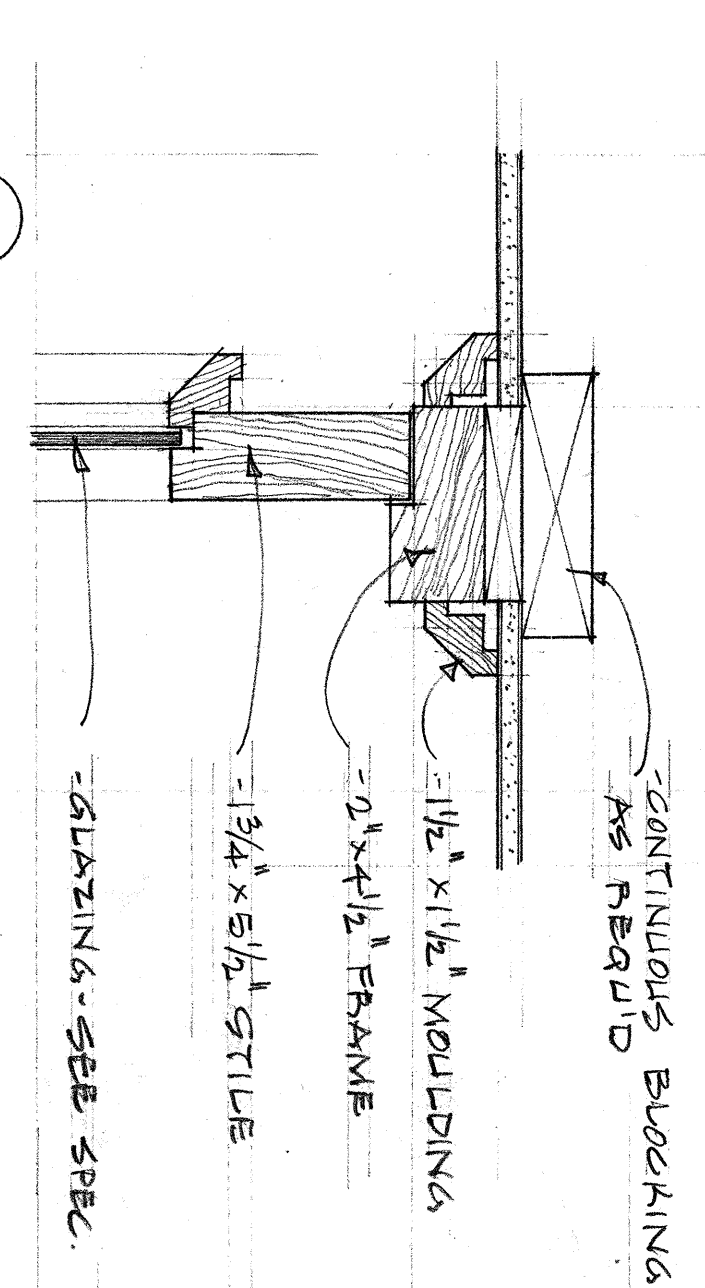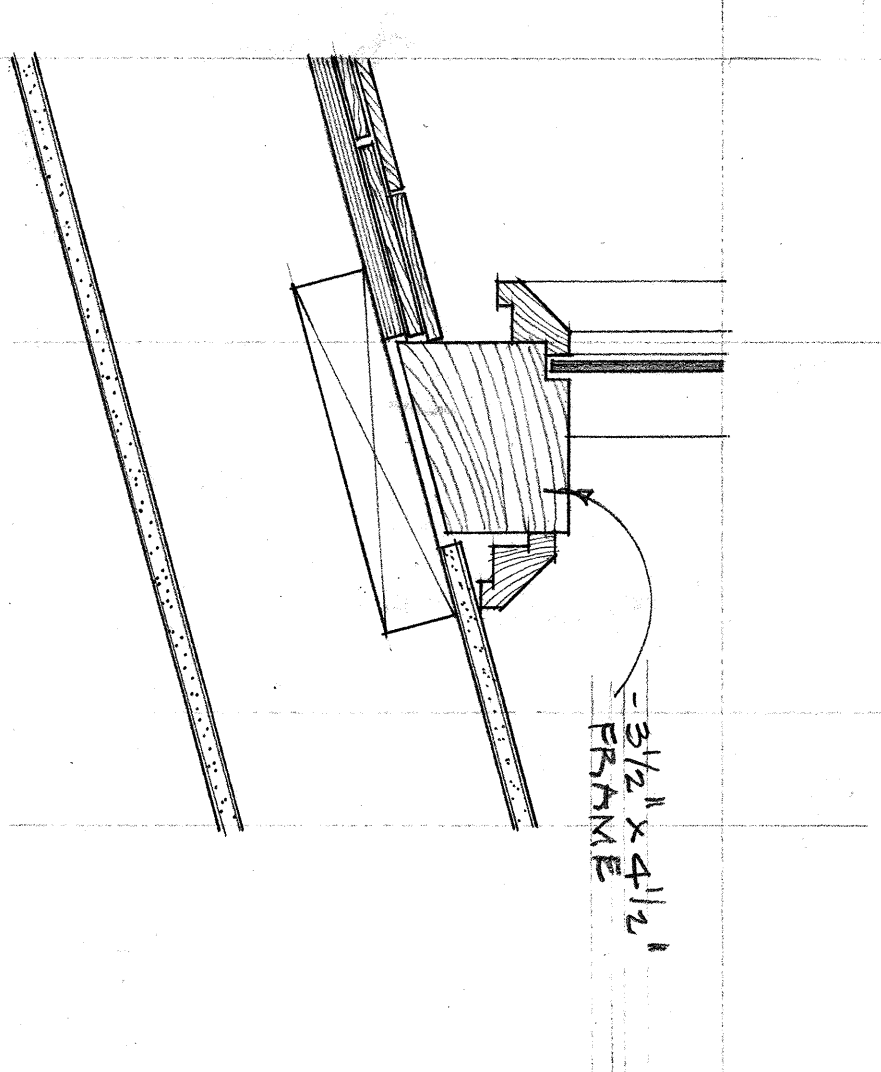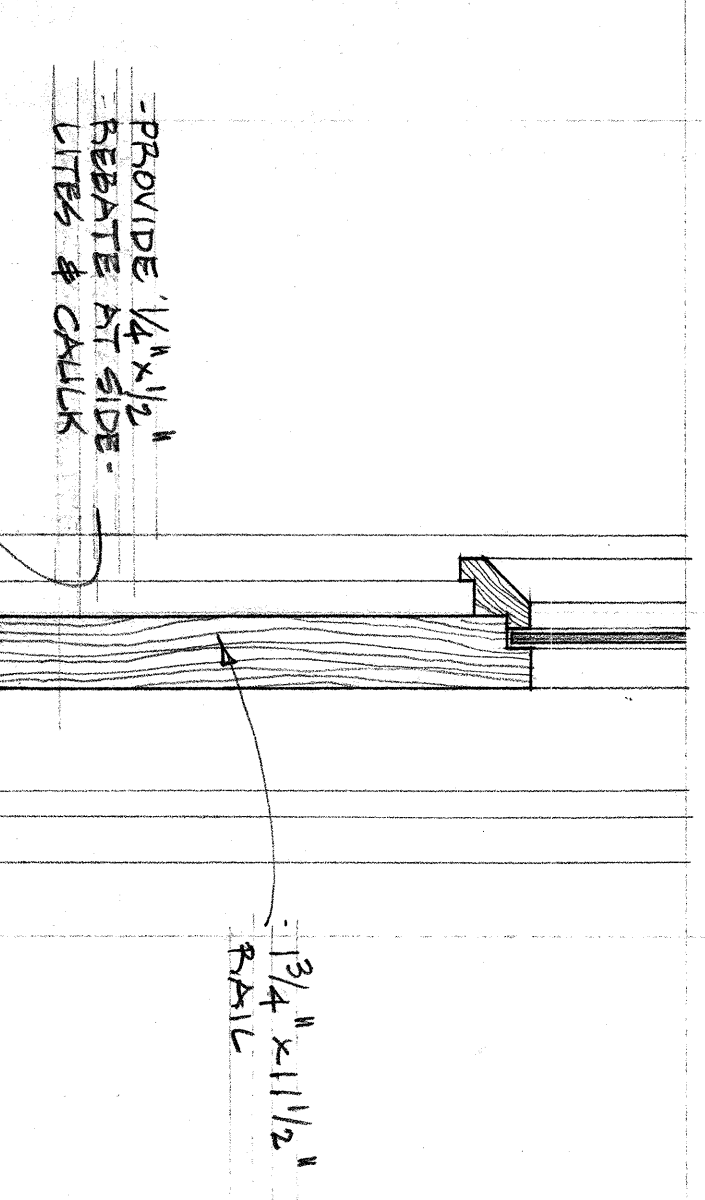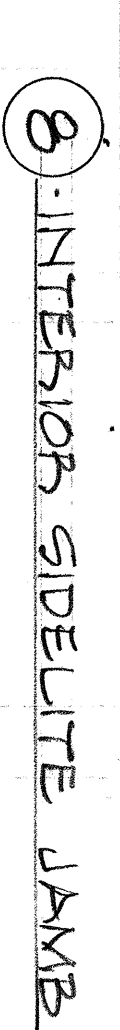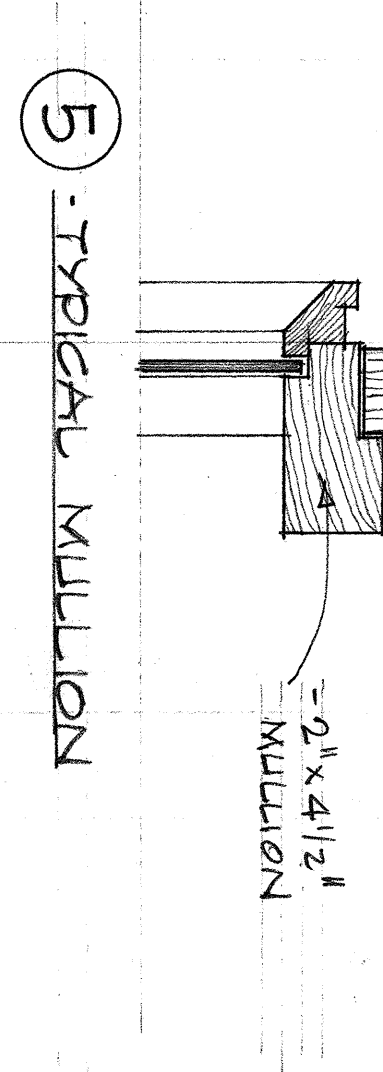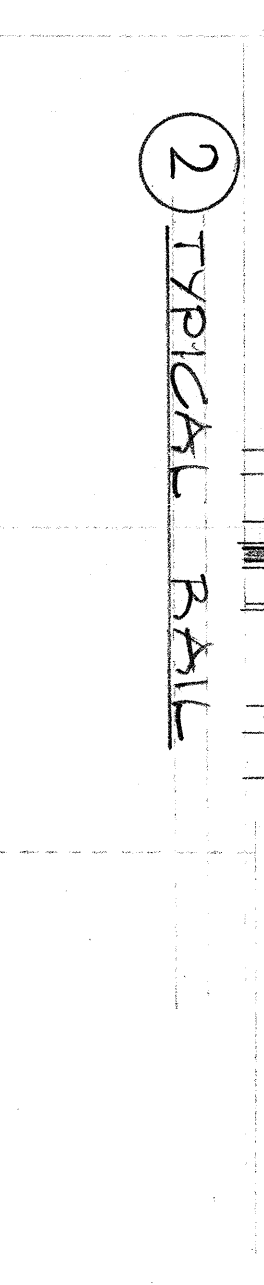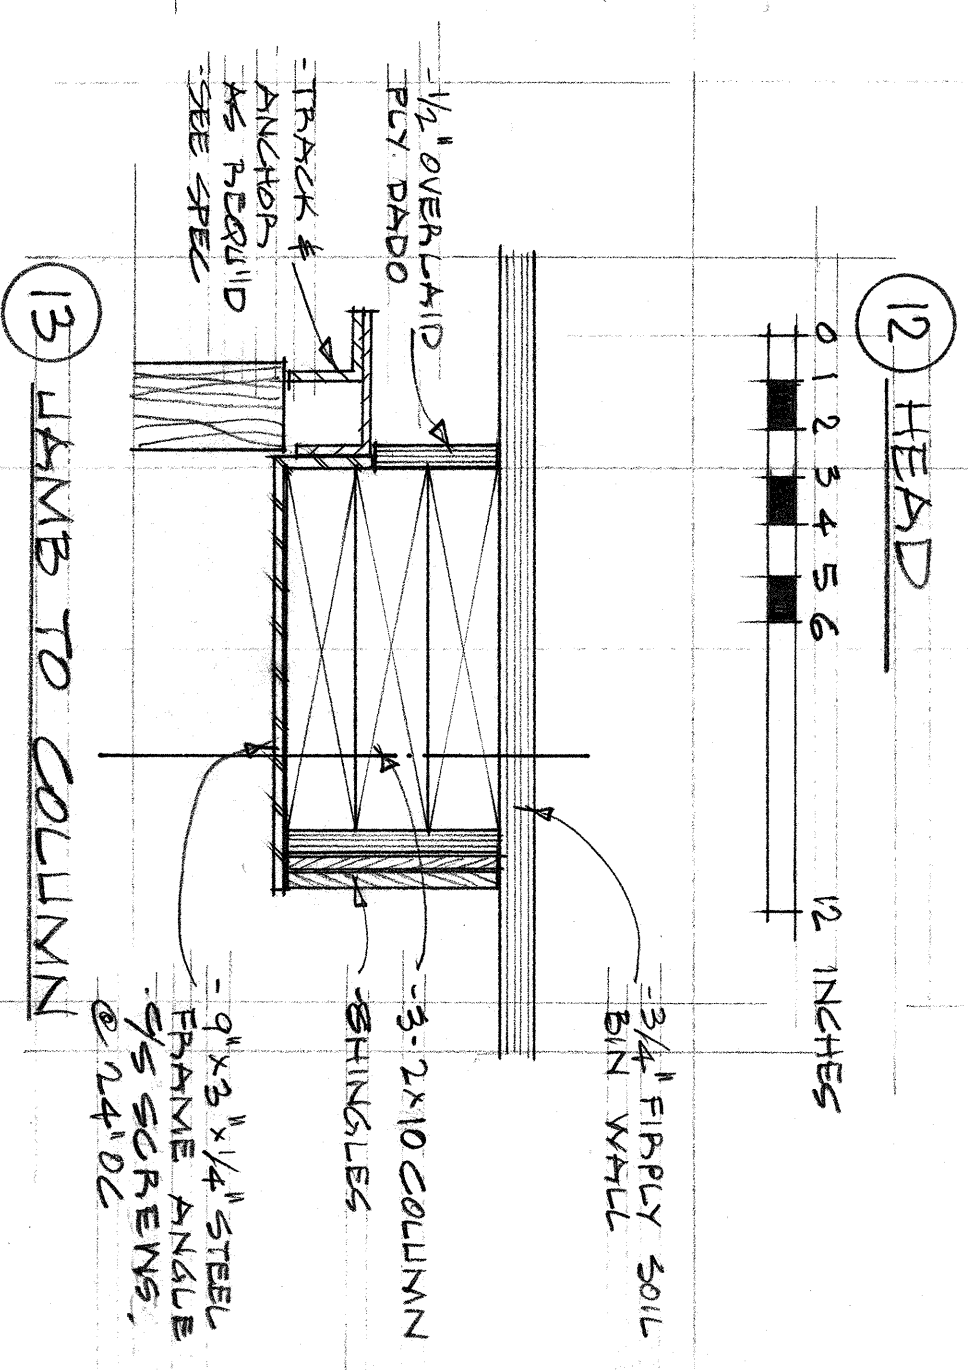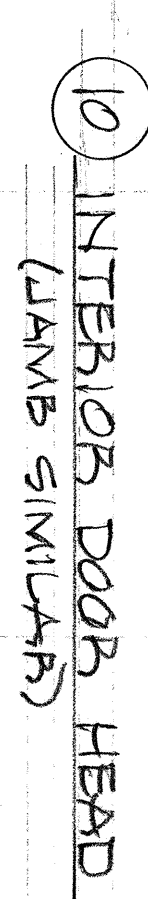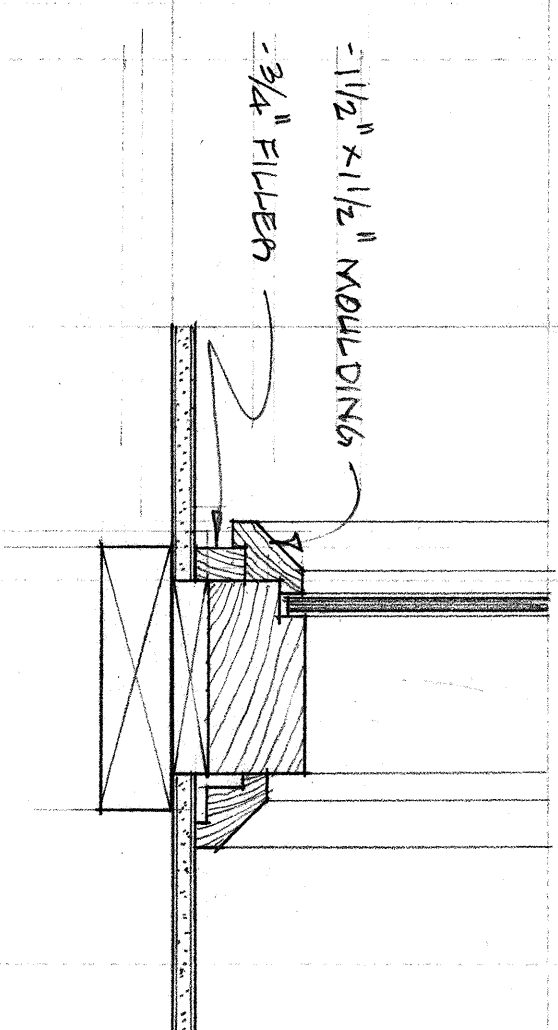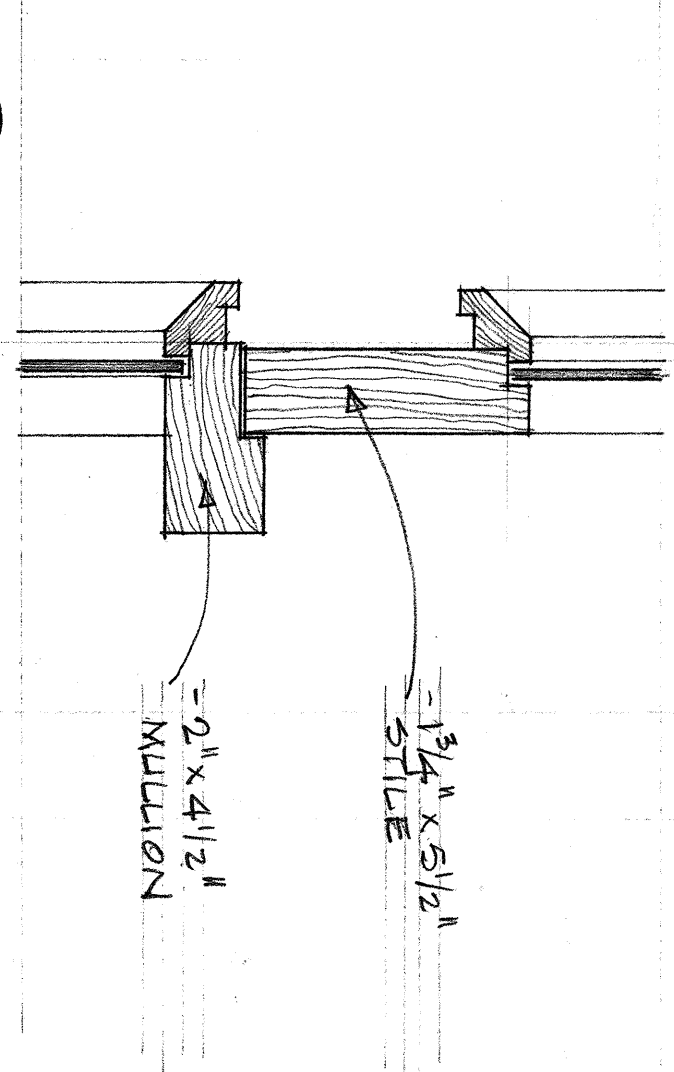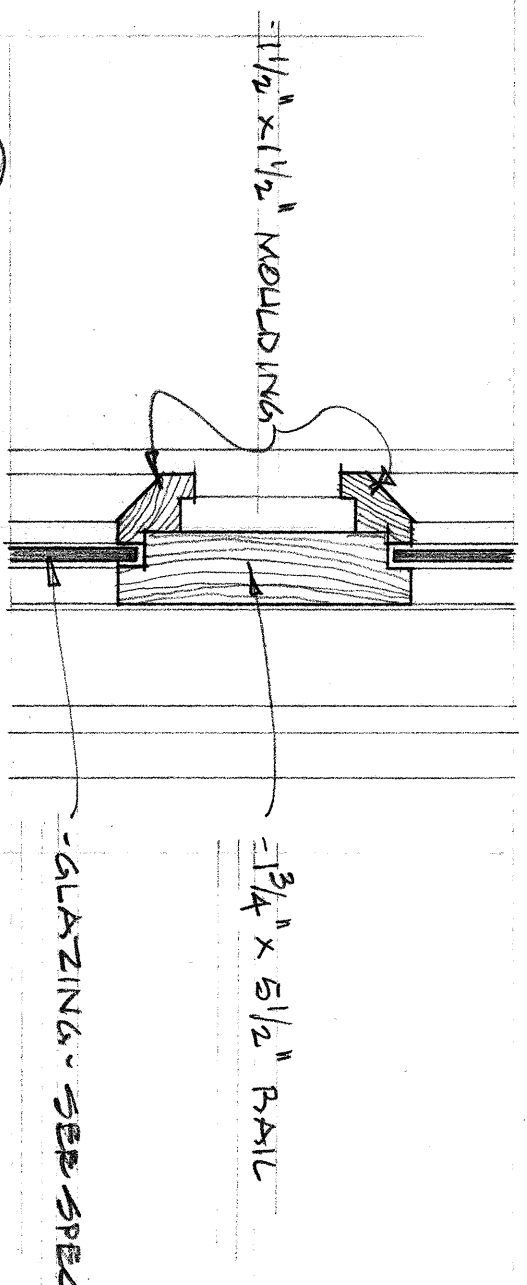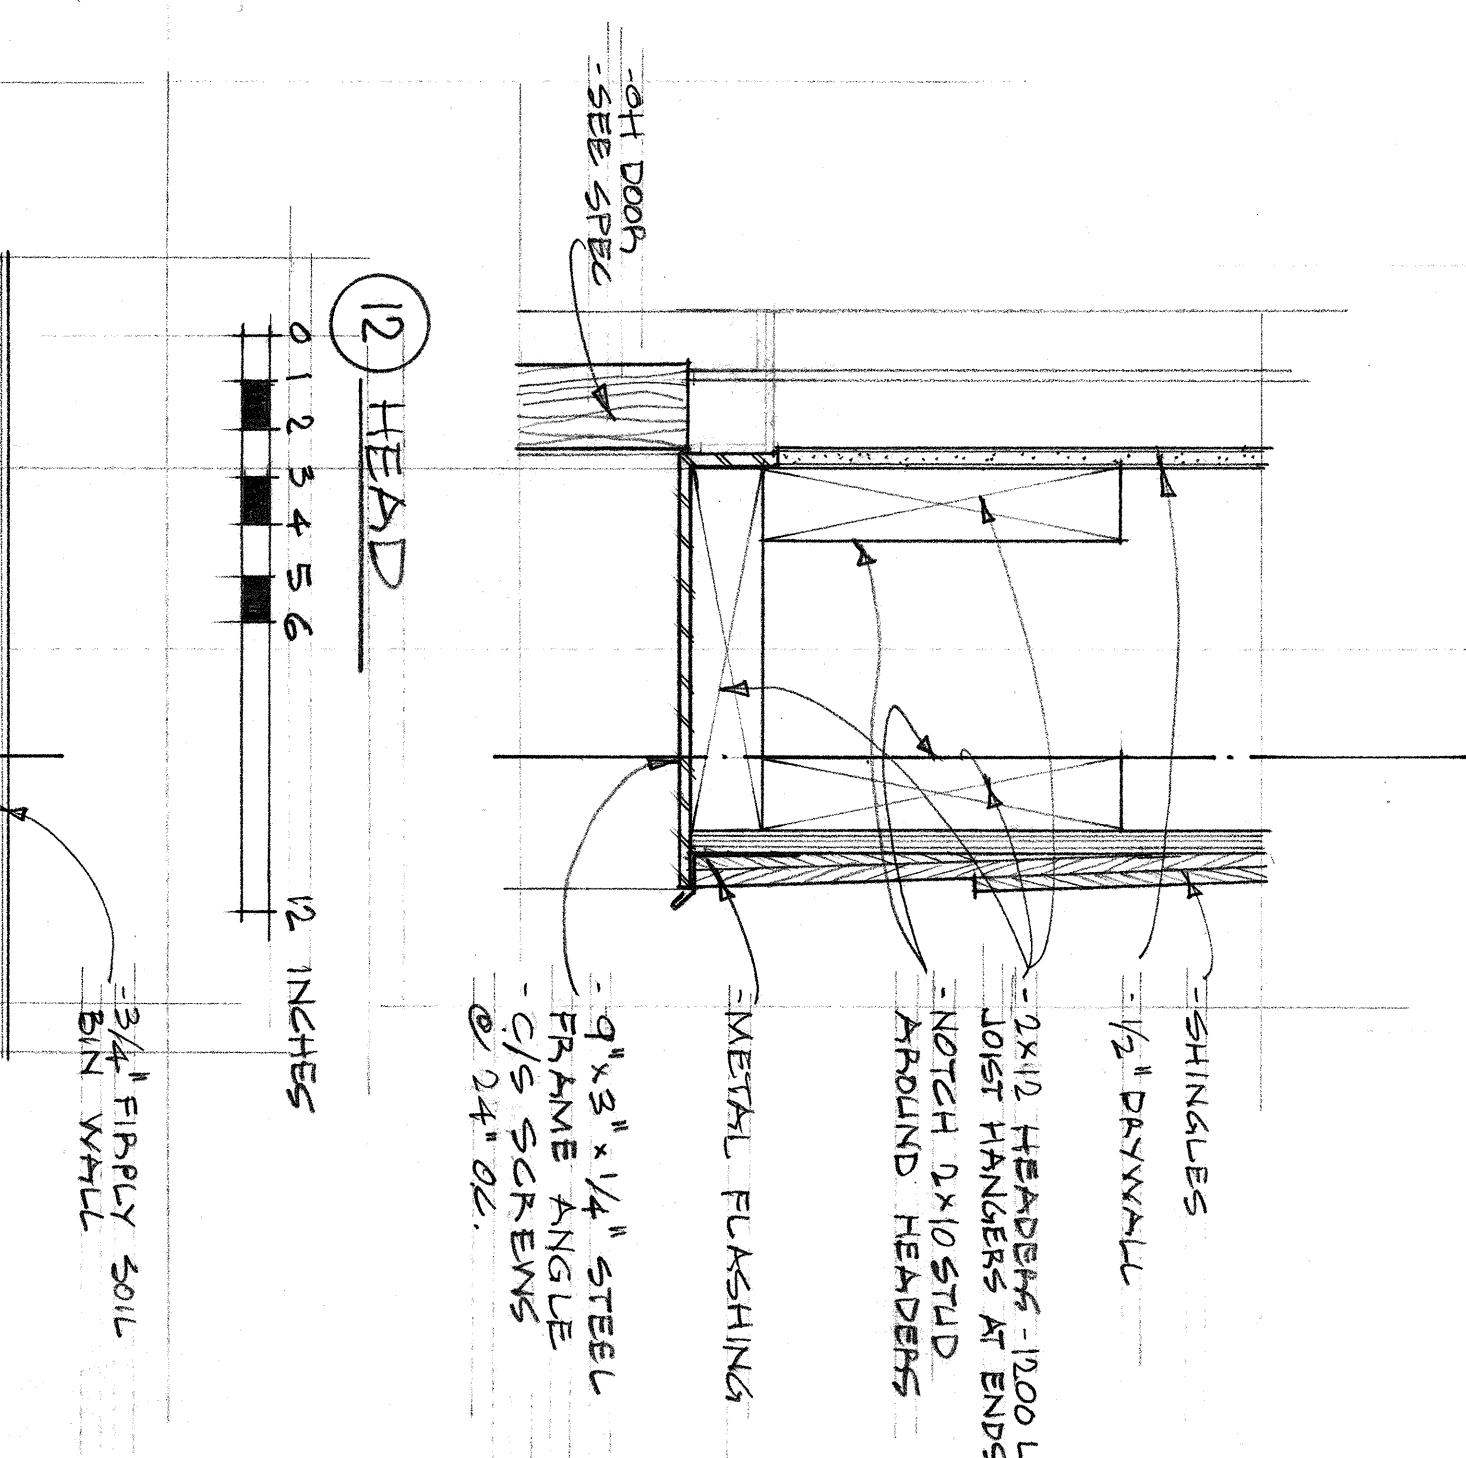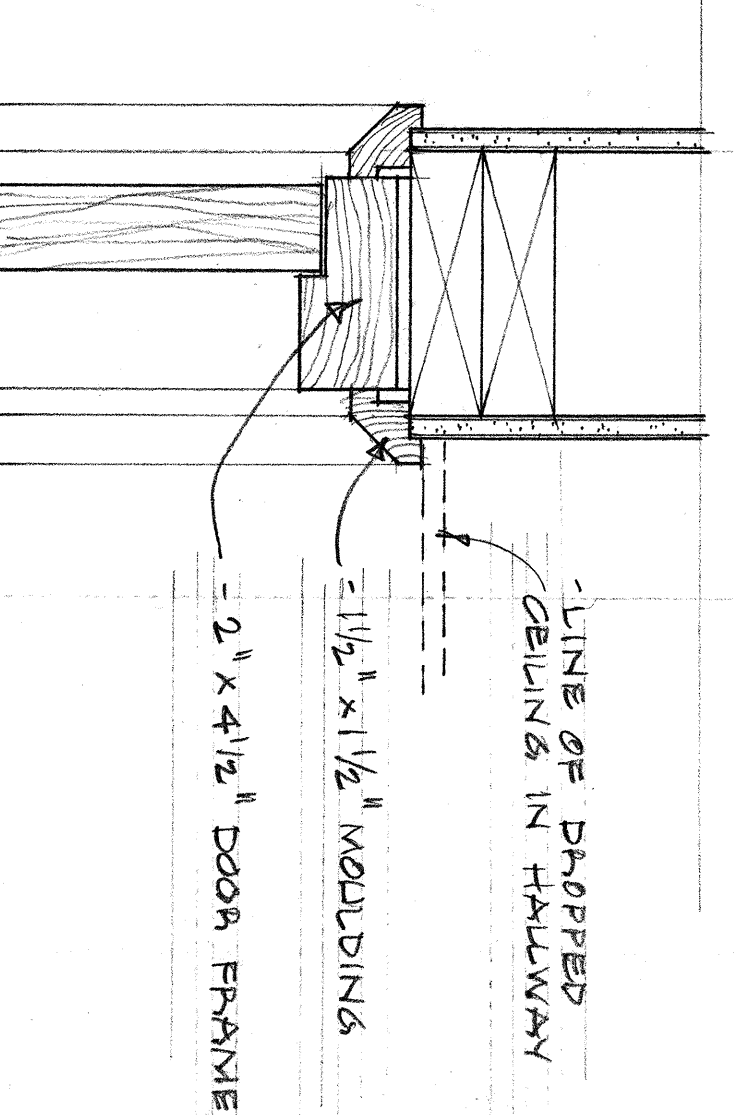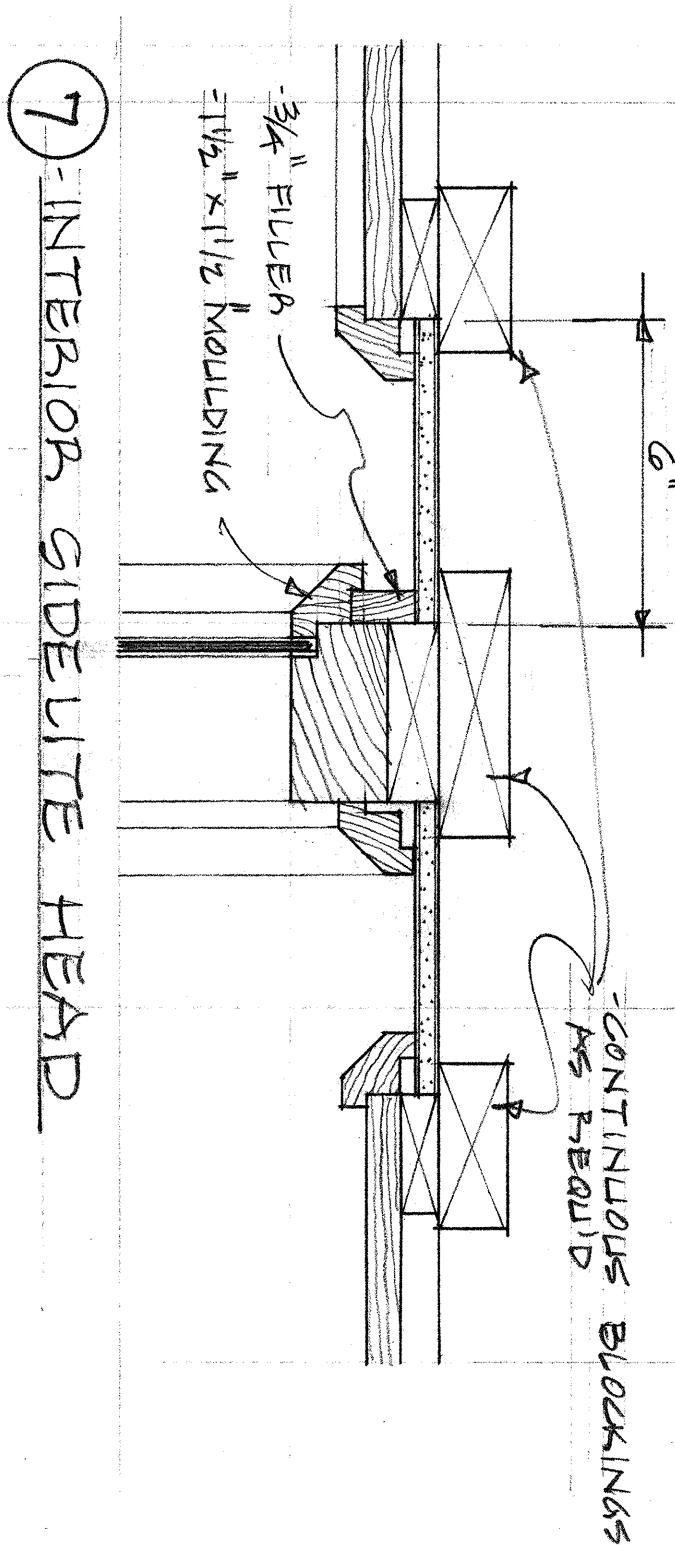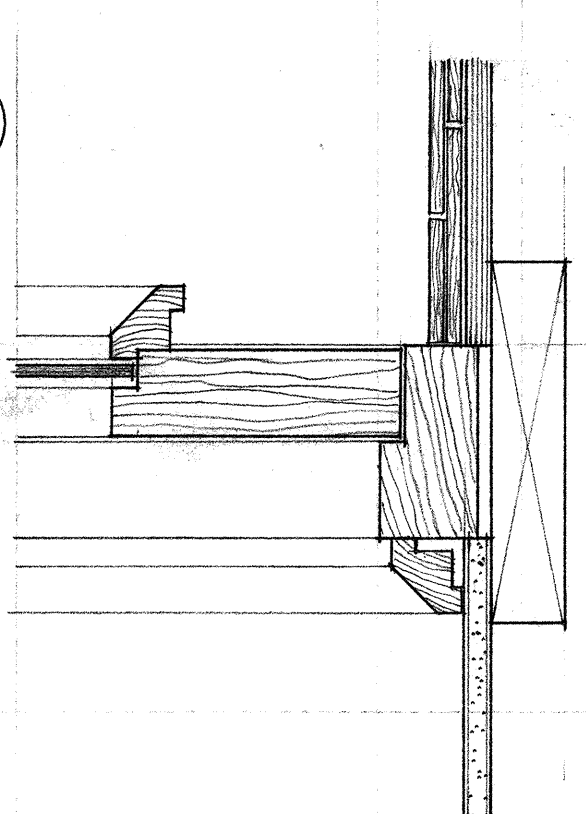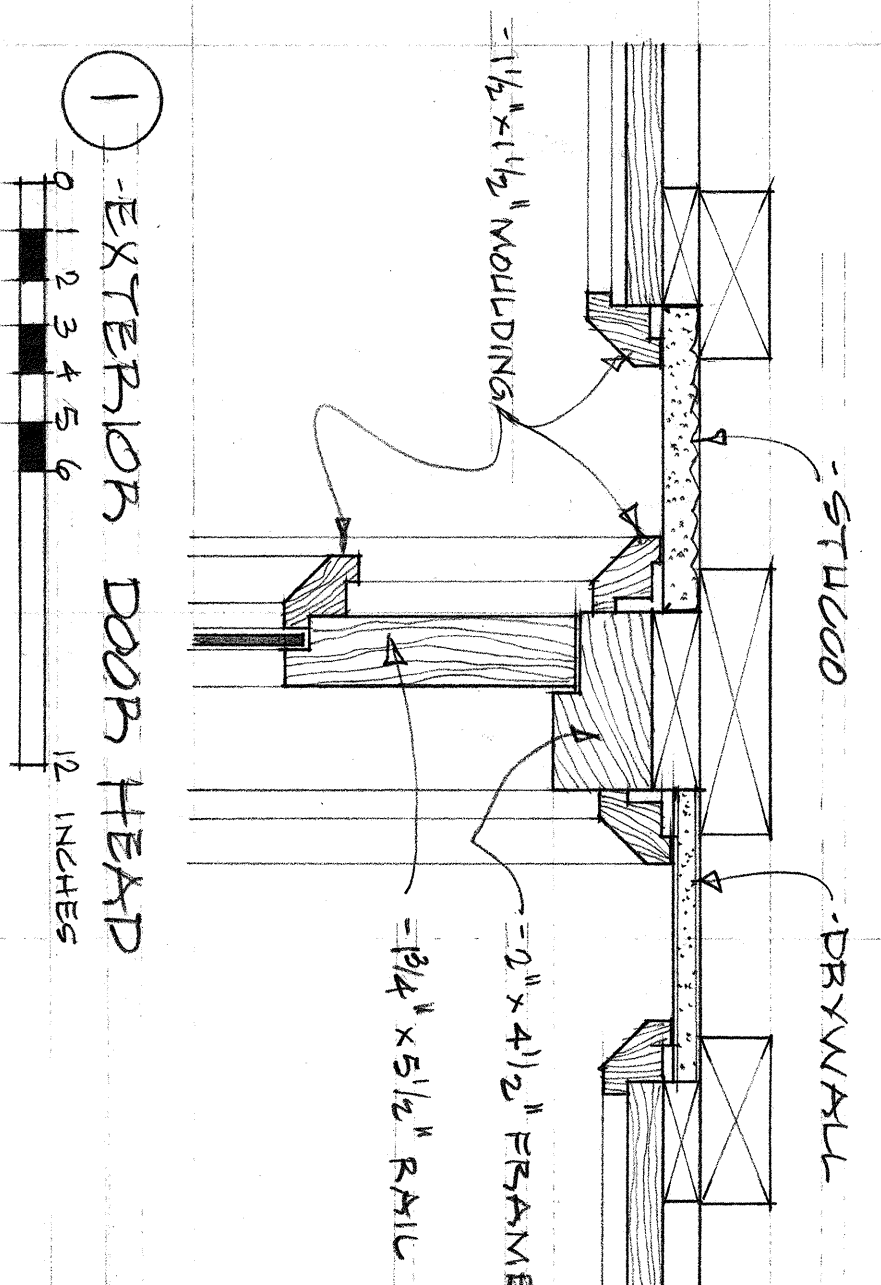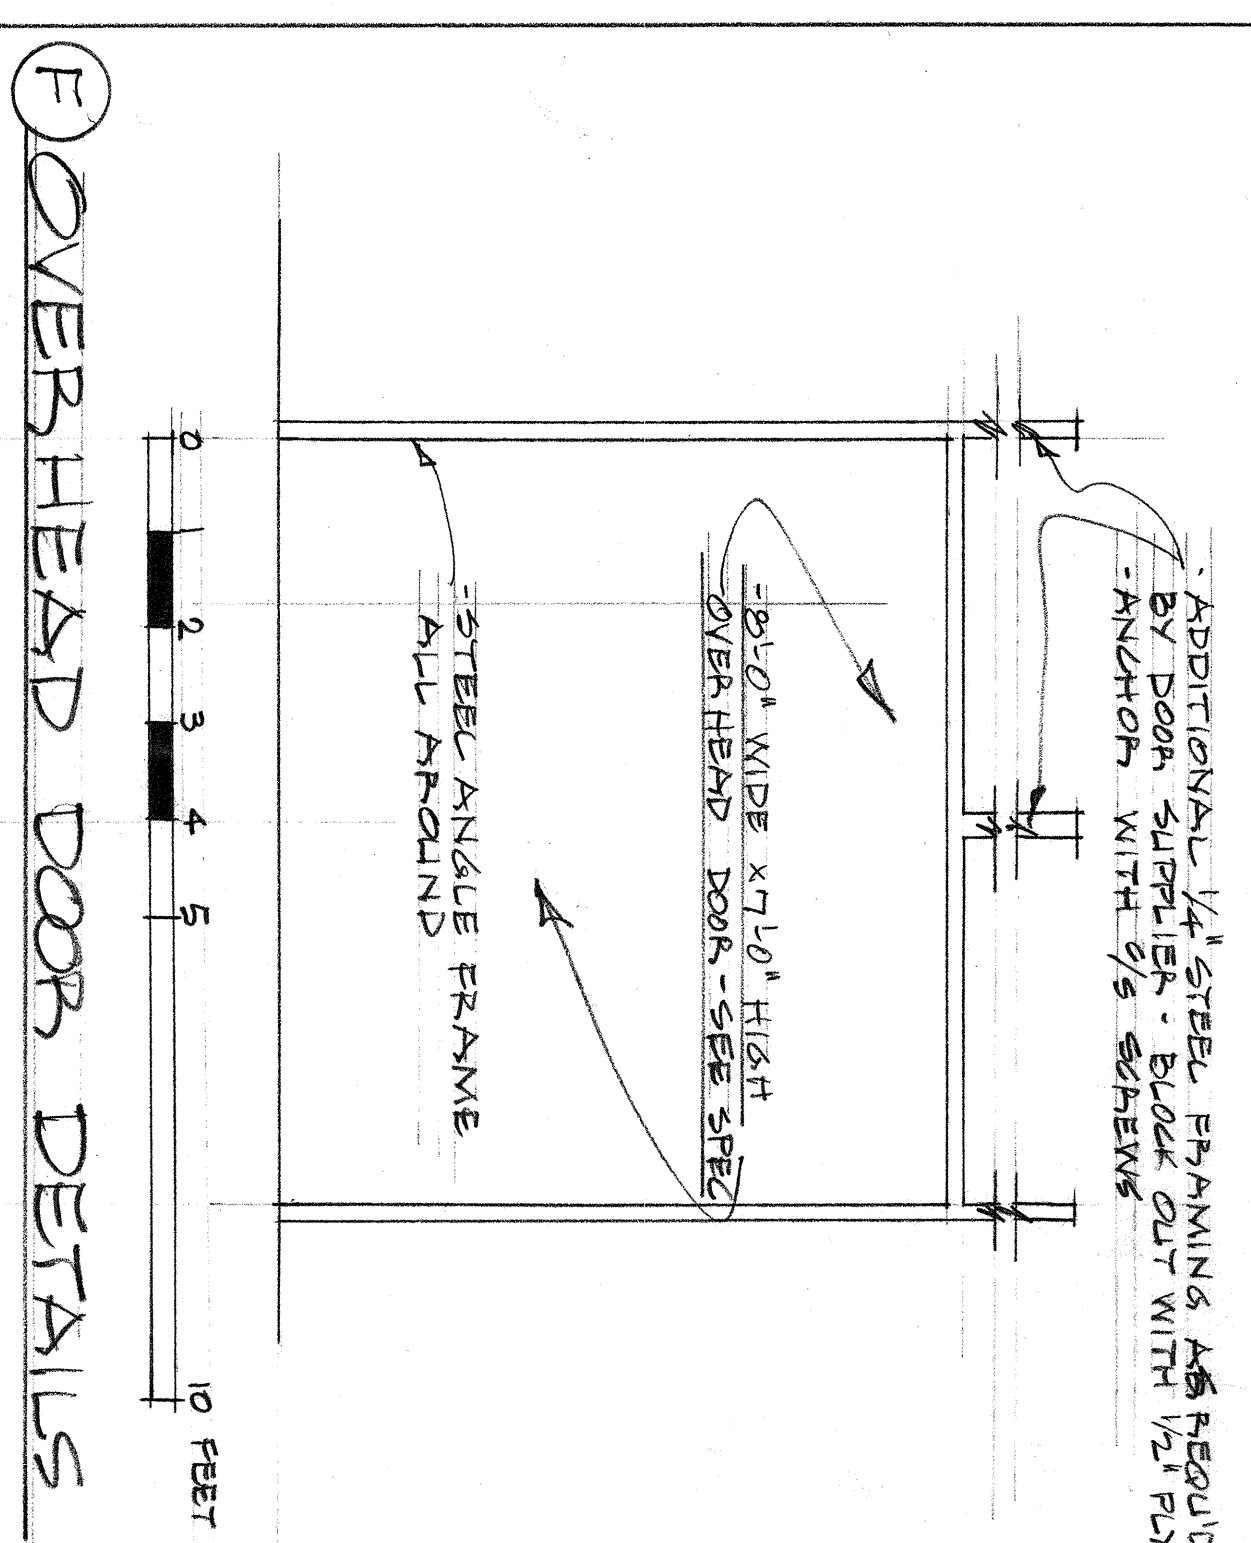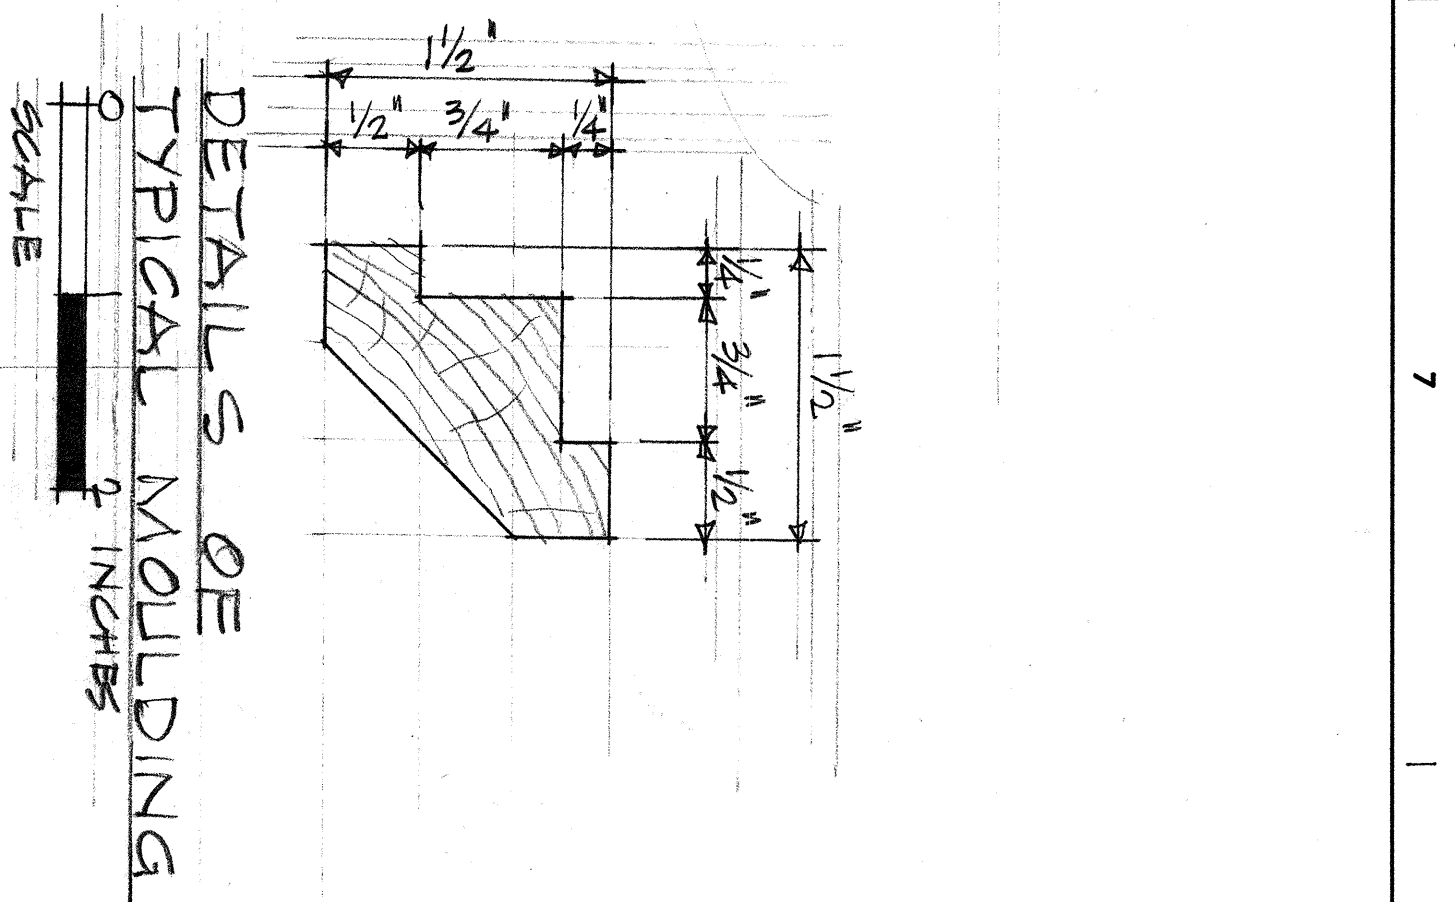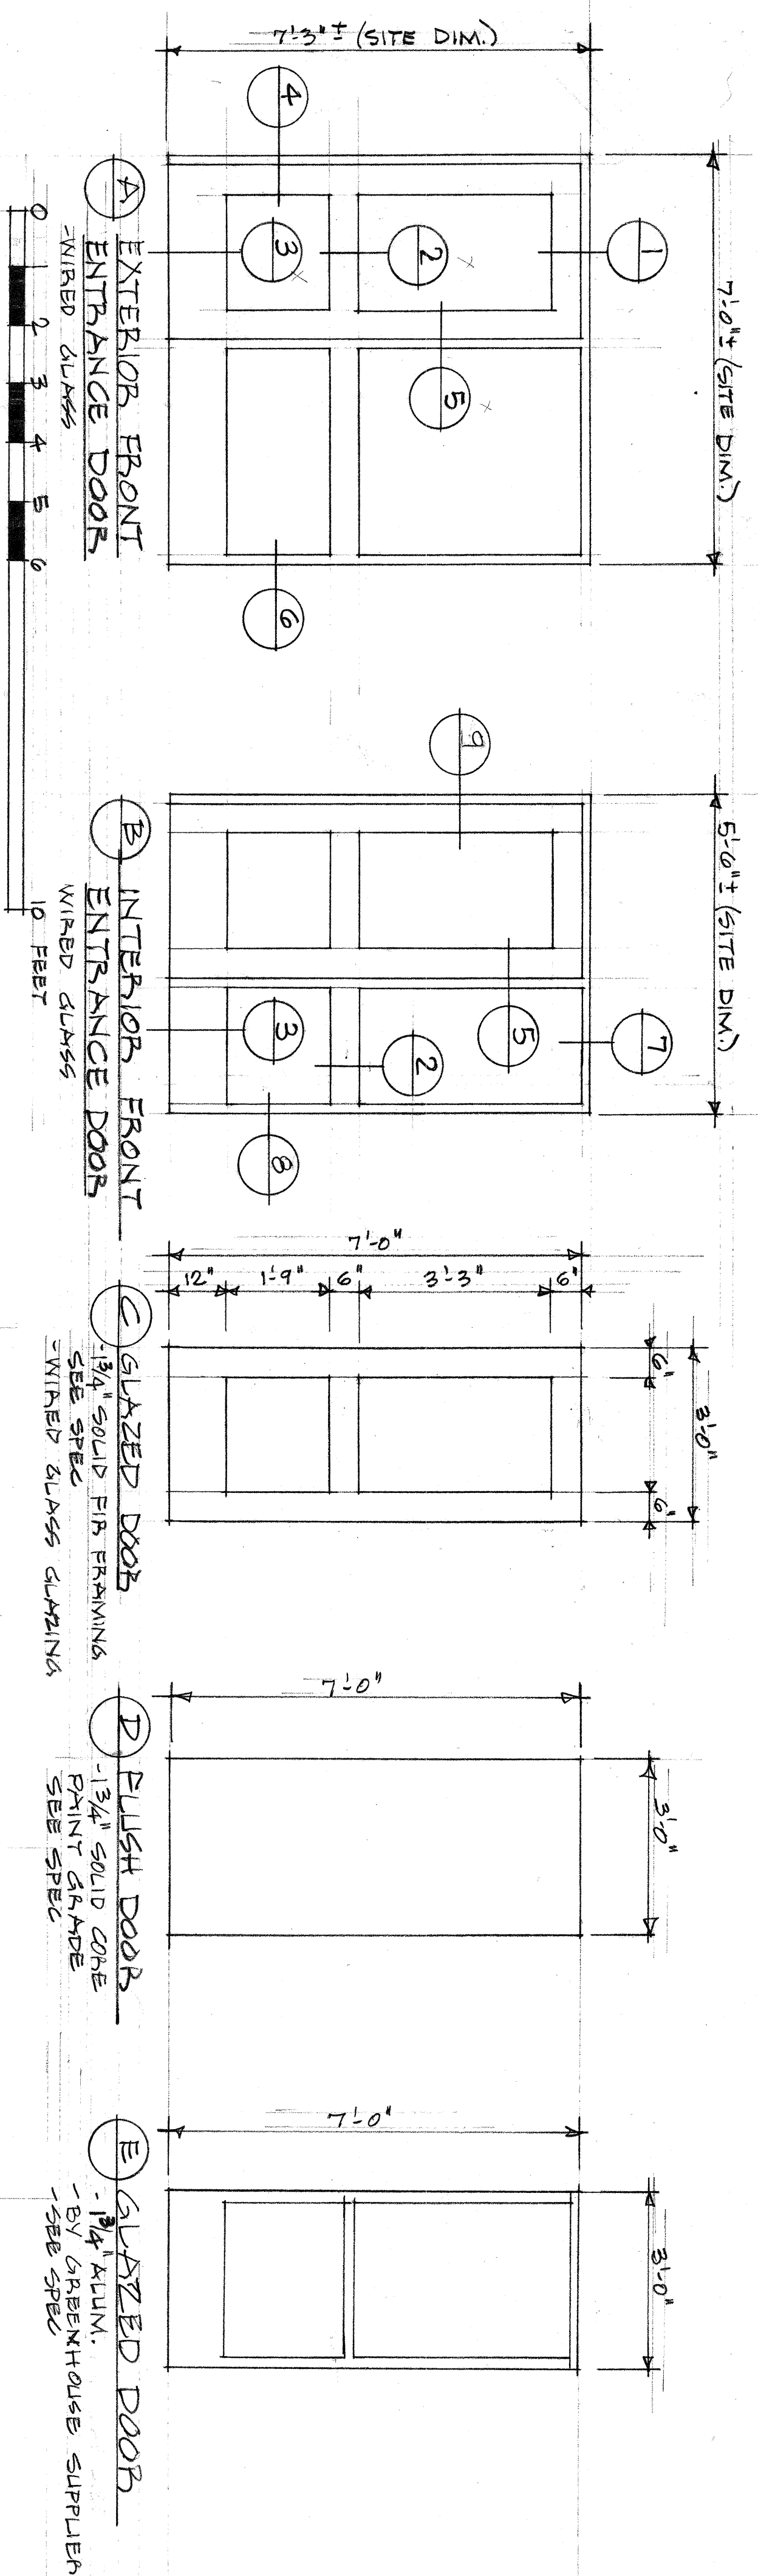


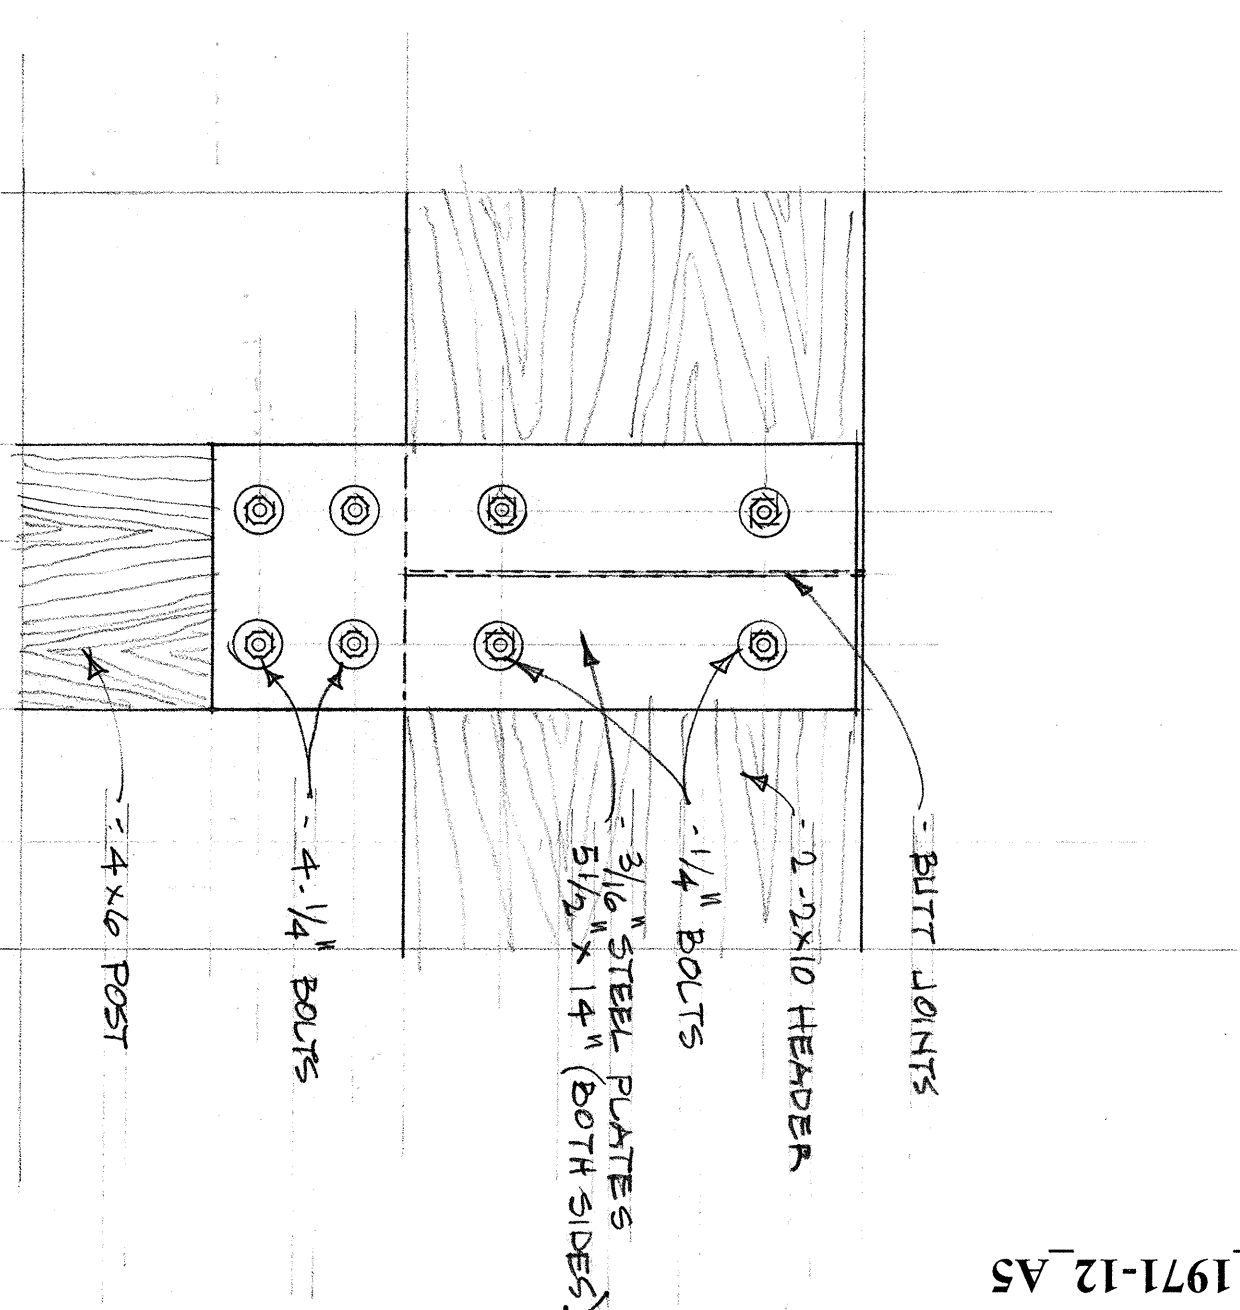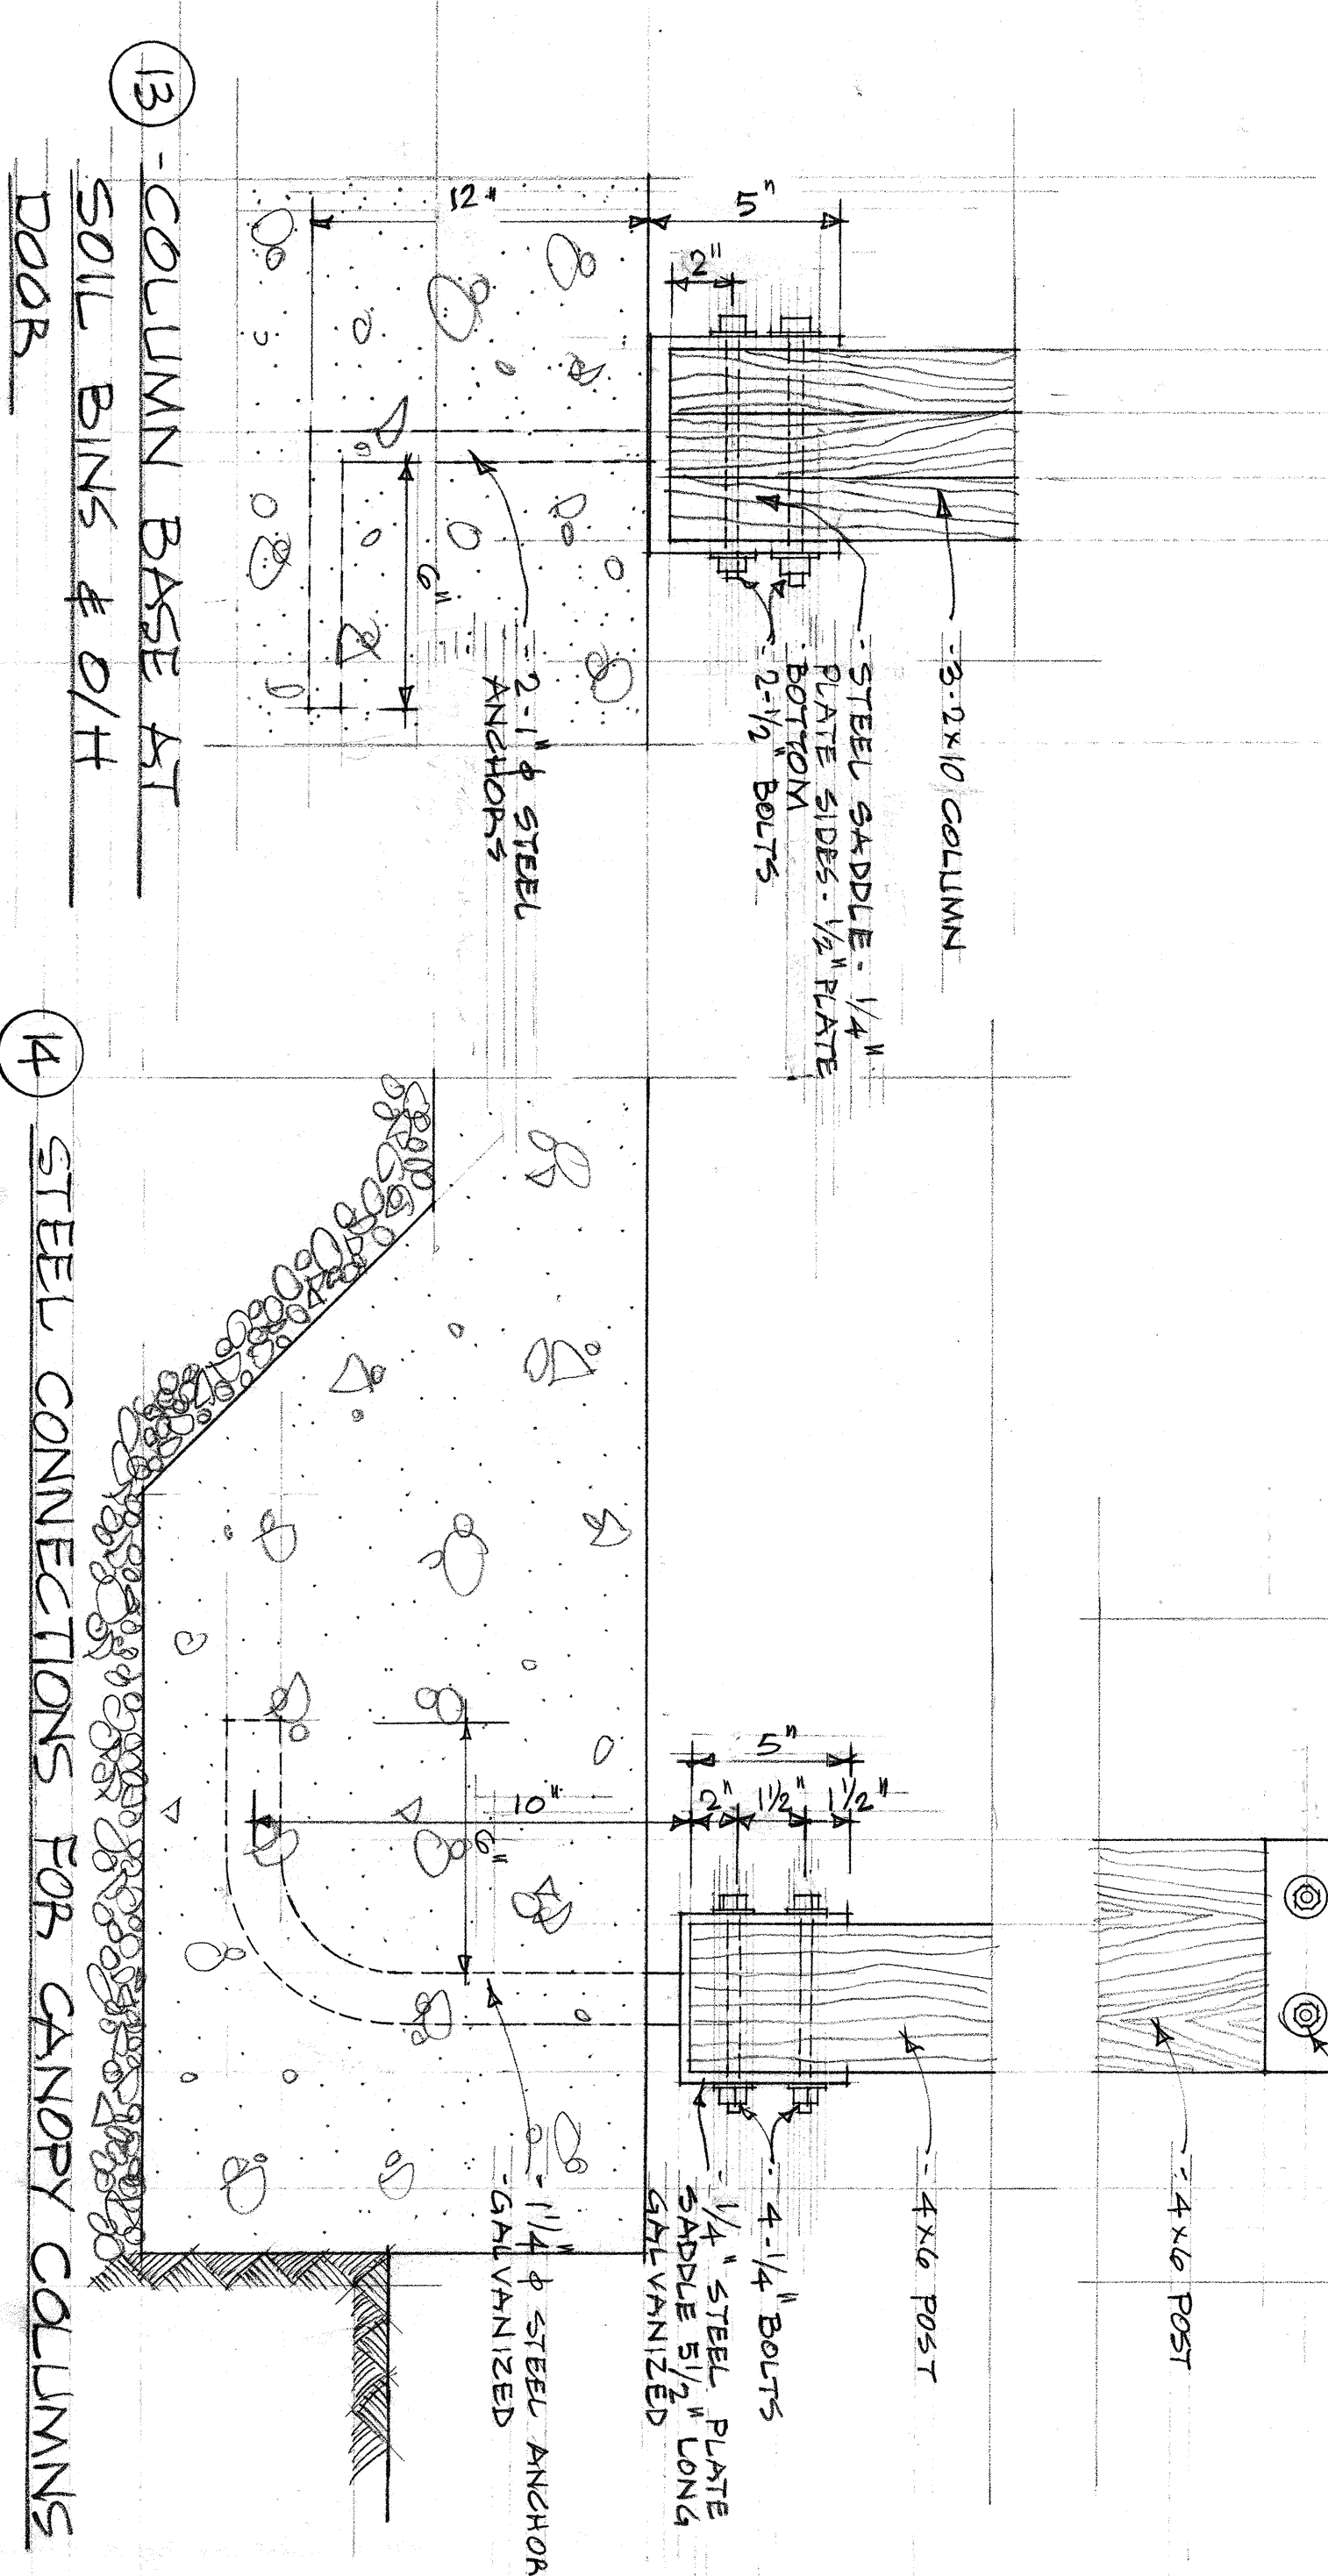


5 6 7 8 9 10 11 12 INCHES		BRITISH COLUMBIA VOCATIONAL SCHOOL BURNABY, B. C.		ARCHITECTURAL
SHEET REPRODUCTION SIZE SCALE 2 1 0 INCHES 1 EIGHTHS		HORTICULTURAL BUILDING		
REVISIONS		SOIL BIN DETAILS		
DIRECTOR OF DESIGN		DRAWN		
DATE		DESIGNED		
DEC/71		BY		
GOVERNMENT OF BRITISH COLUMBIA DEPARTMENT OF PUBLIC WORKS HON. W. N. CHART - MINISTER		CHECKED		
		BY		
		DATE		
		20-102		
		A5		

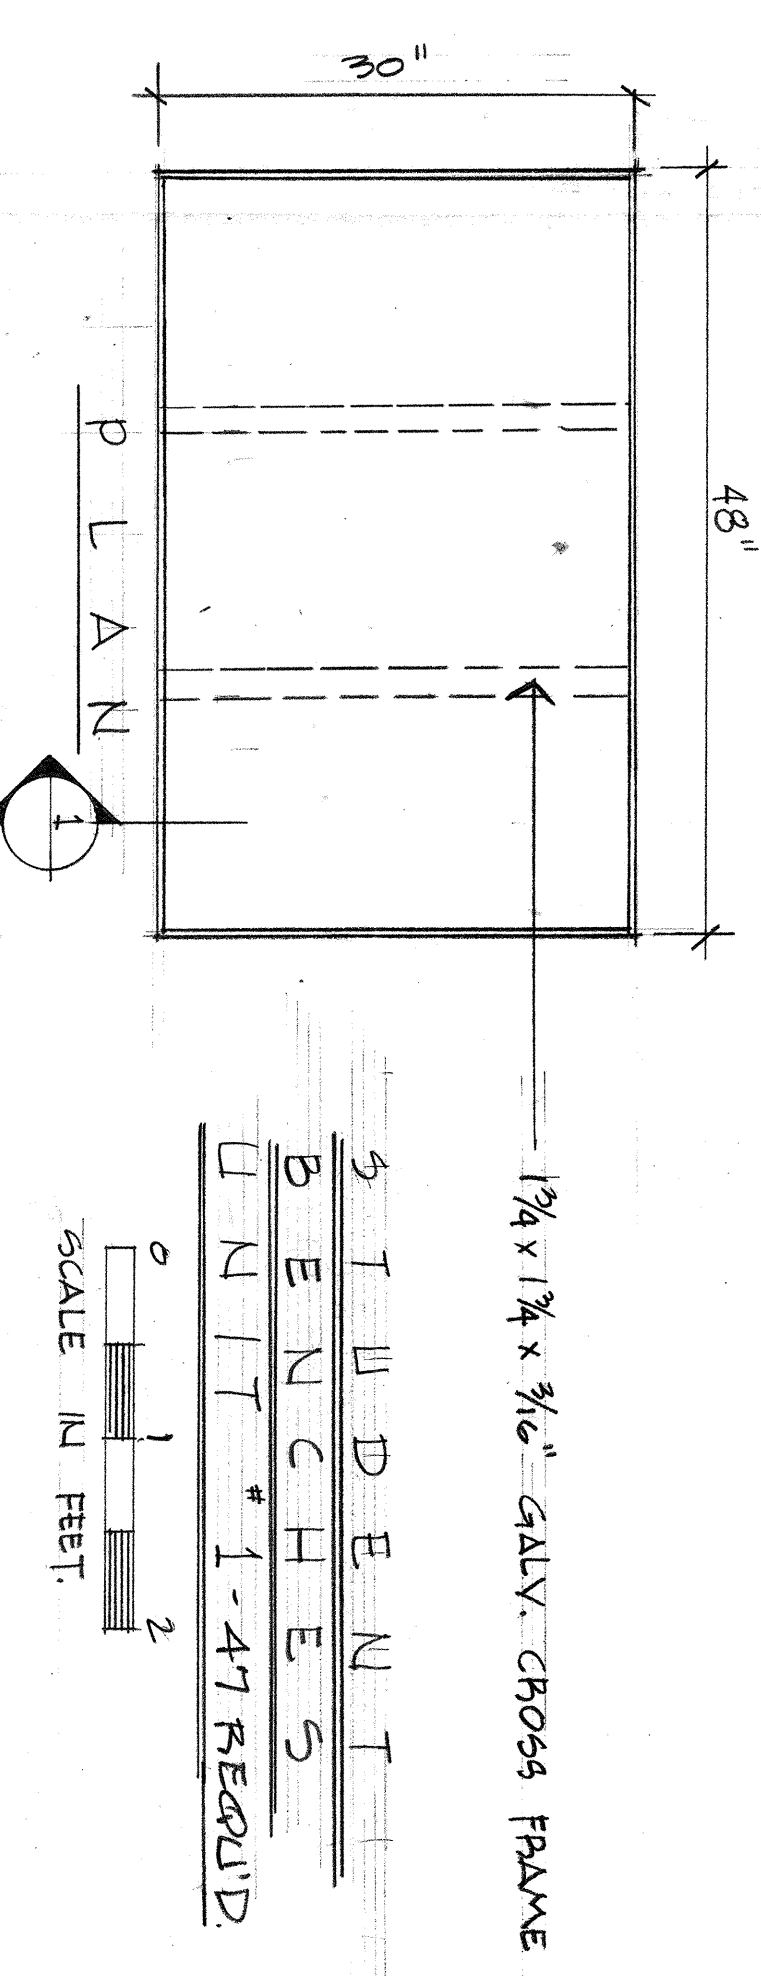


1/4" x 1 3/4" x 3/16" GALV. CROSS FRAME
UNIT # 1-47 REQ'D
SCALE IN FEET

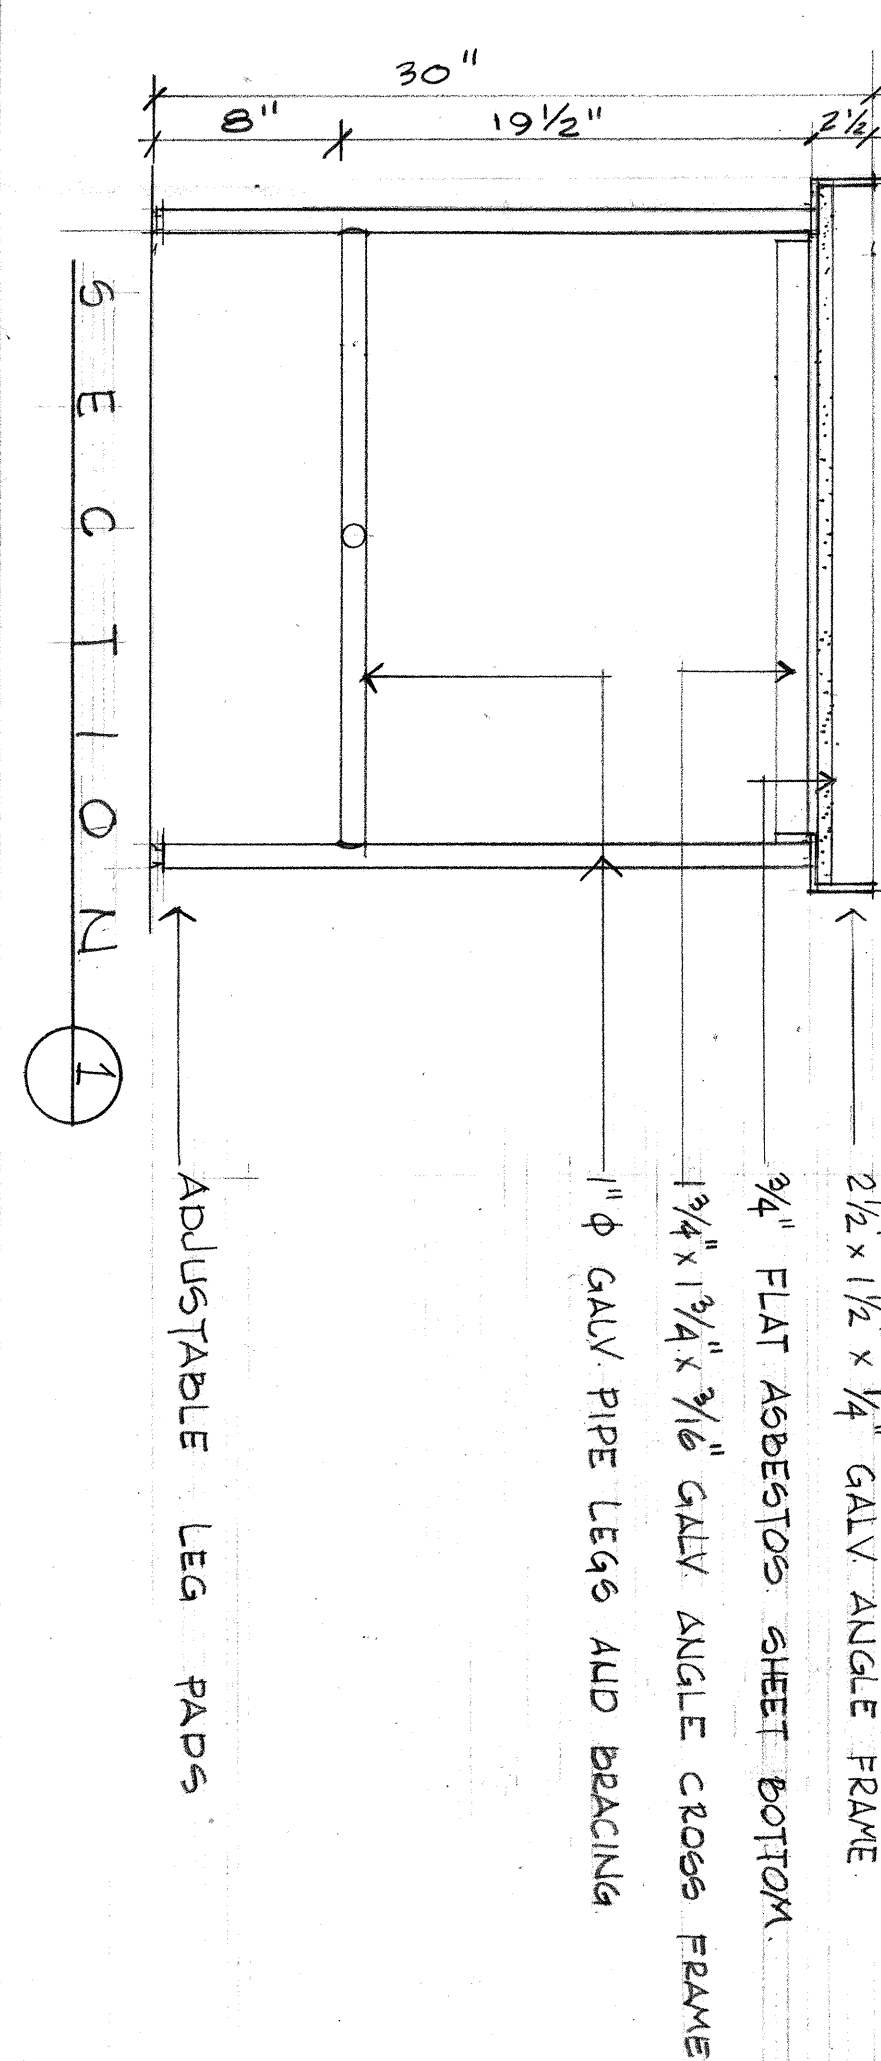


2 1/2 x 1 1/2 x 1/4" GALV ANGLE FRAME
3/4" FLAT ASBESTOS SHEET BOTTOM
1 3/4 x 1 3/4 x 3/16" GALV ANGLE CROSS FRAME
1" Ø GALV PIPE LEGS AND BRACING
ADJUSTABLE LEG PADS
SCALE IN FEET

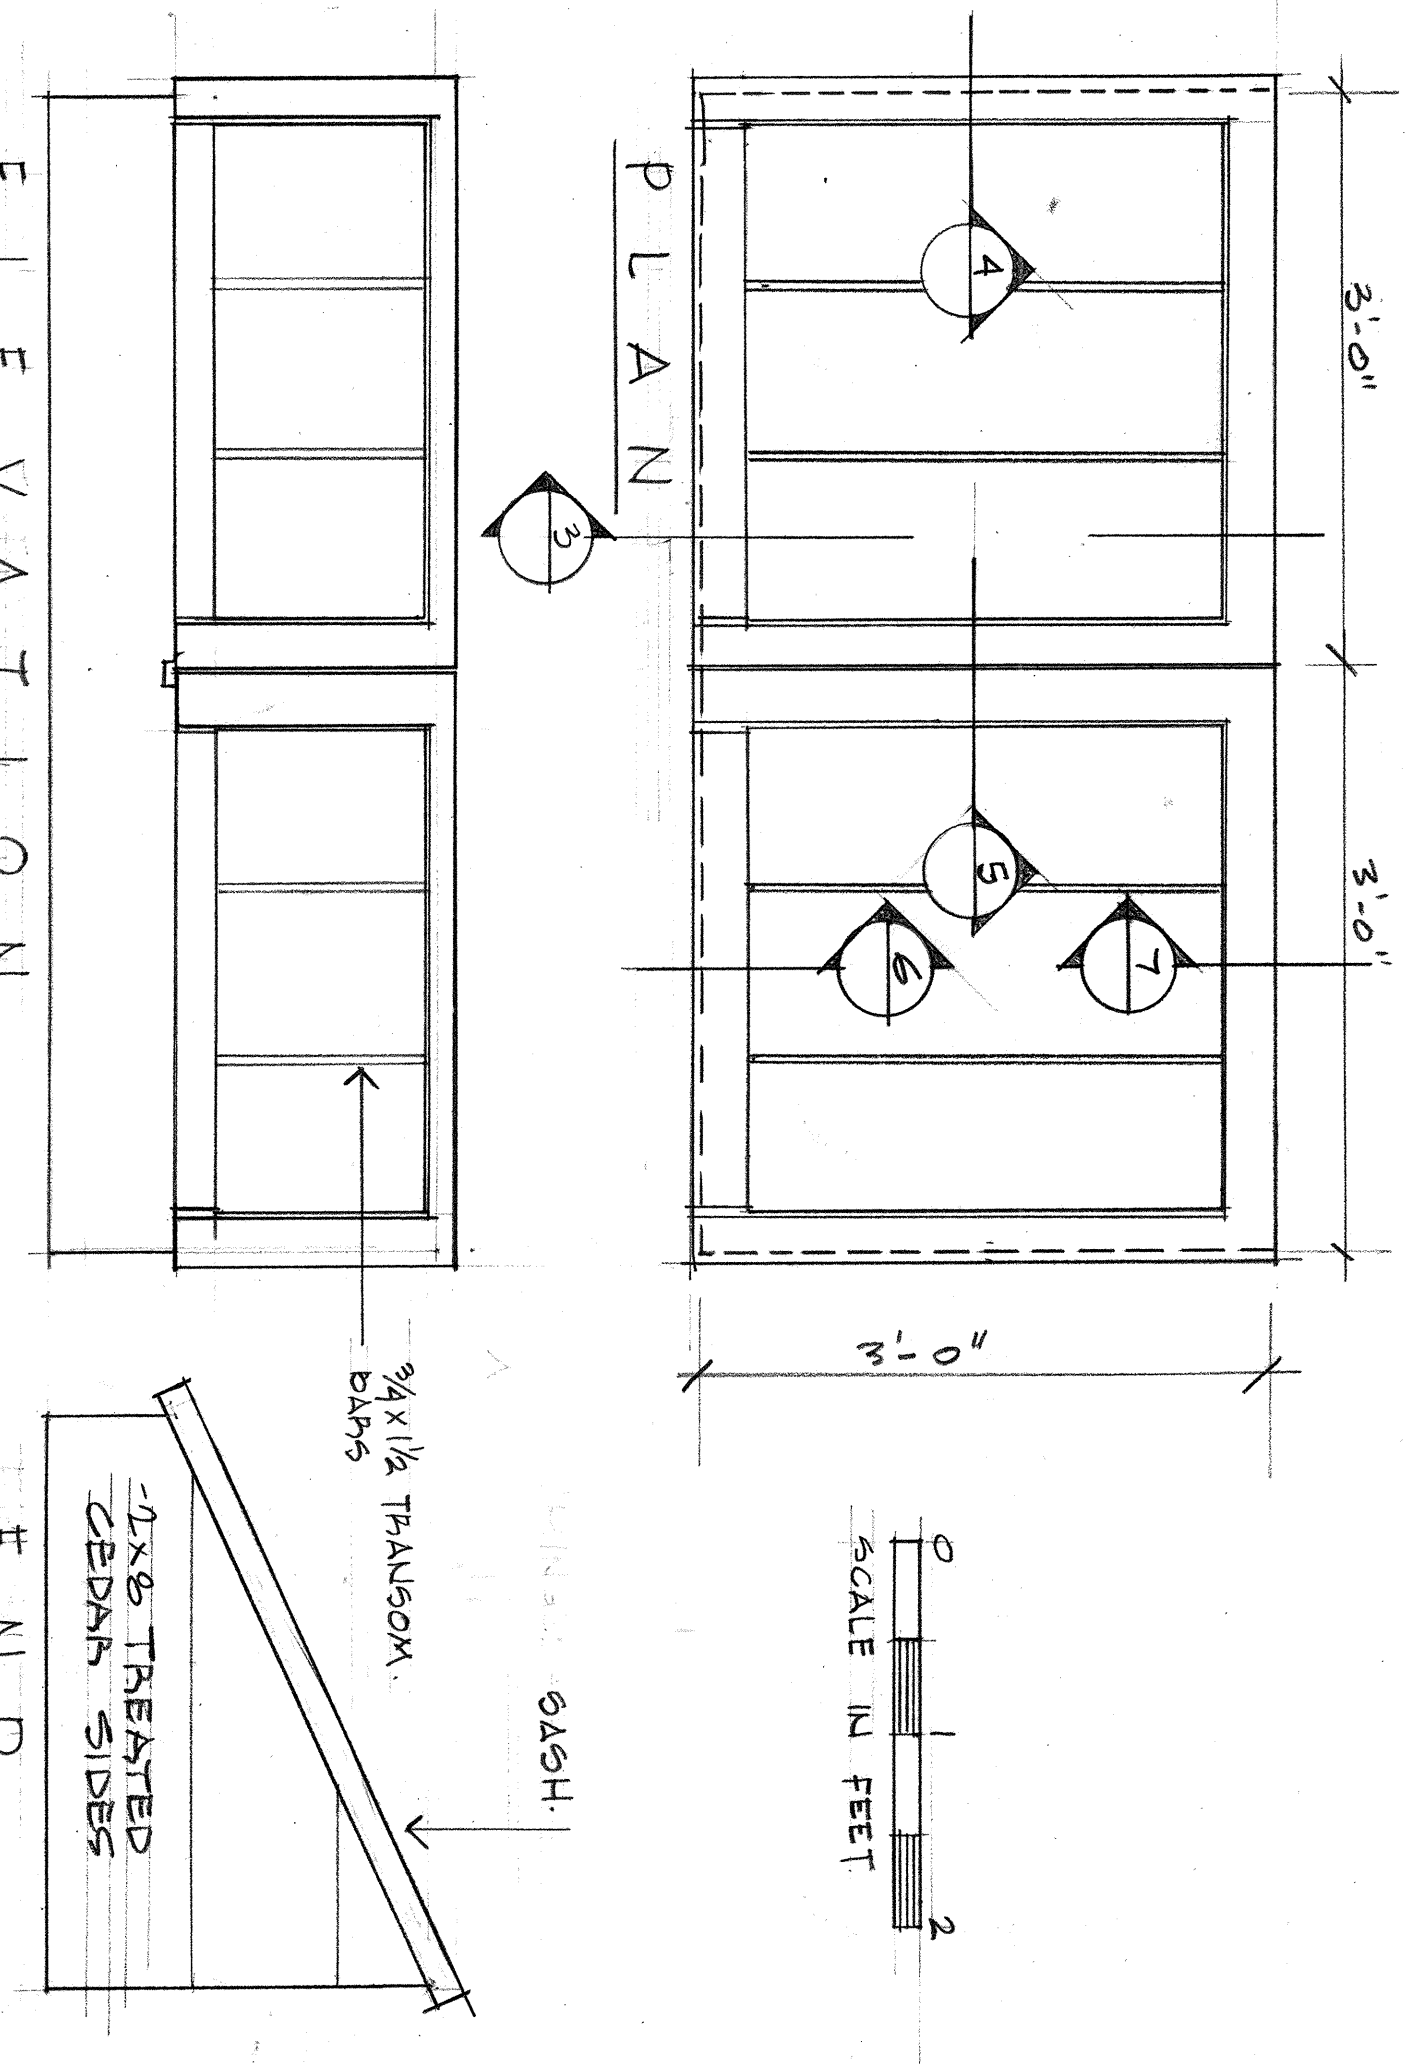


3'-0" 3'-0"
PLAN
ELEVATION
END
24"
SCALE IN FEET

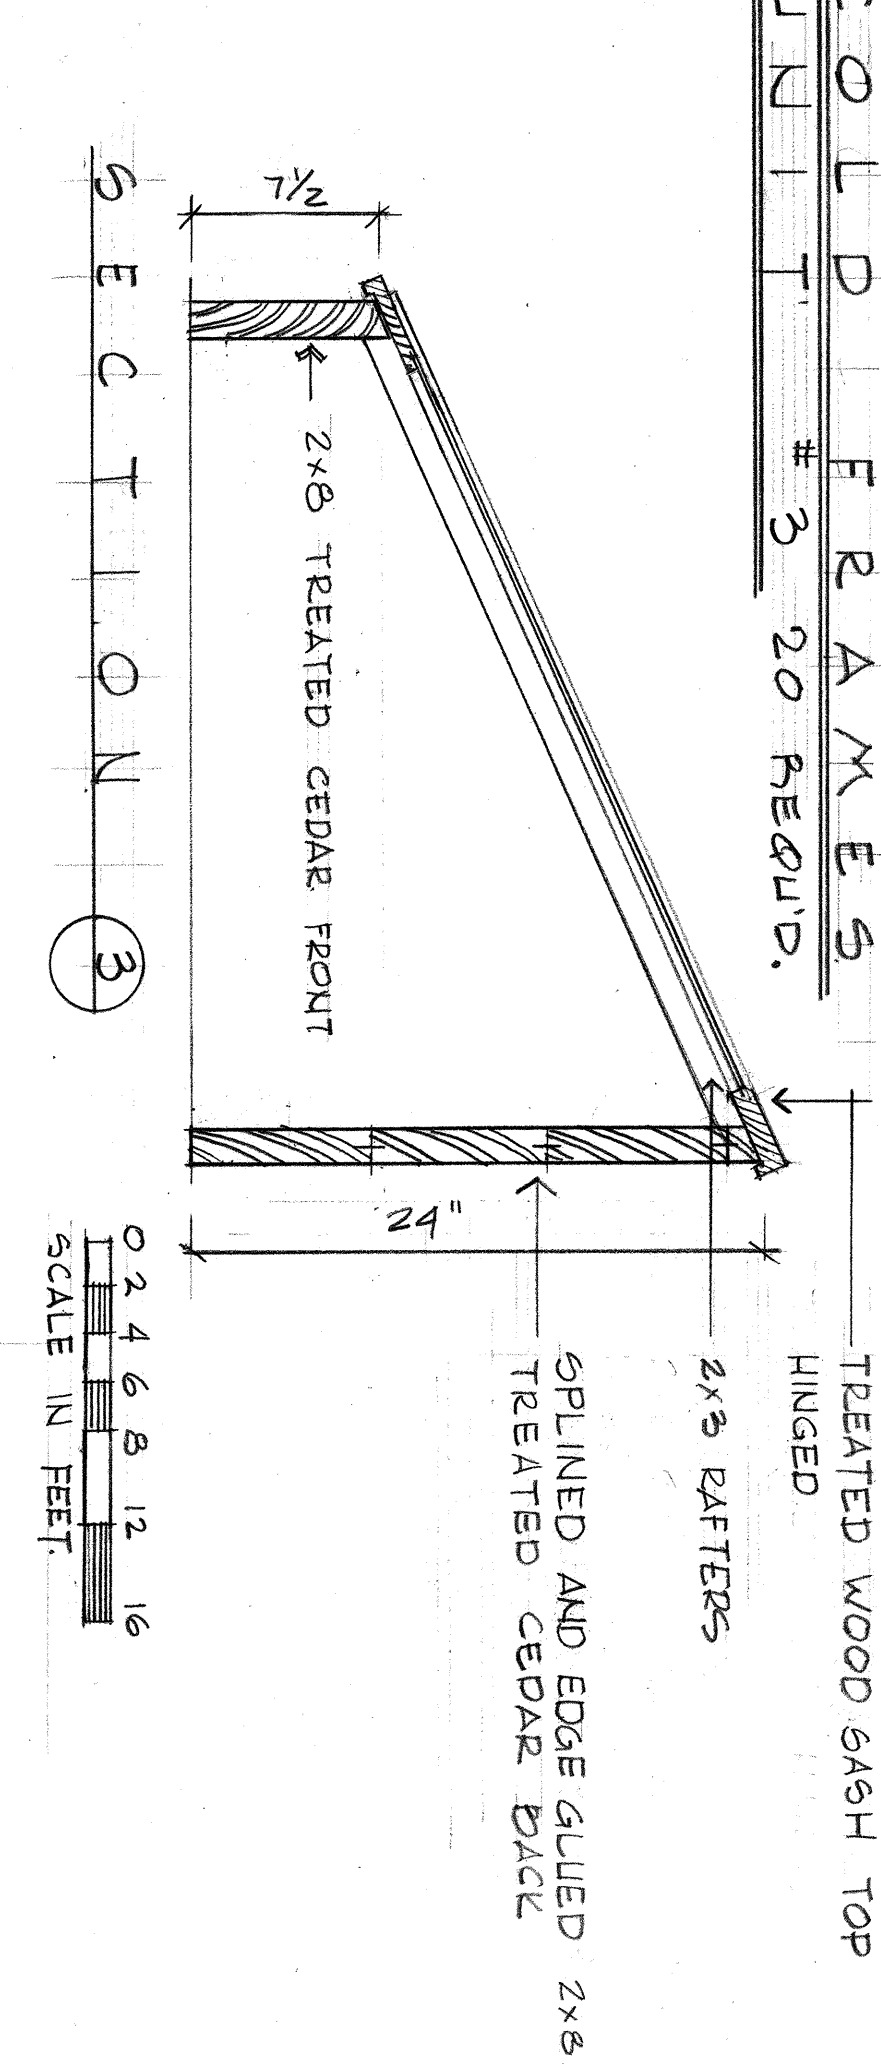


2x8 TREATED CEDAR FRONT
2x8 TREATED CEDAR BACK
SCALE IN FEET

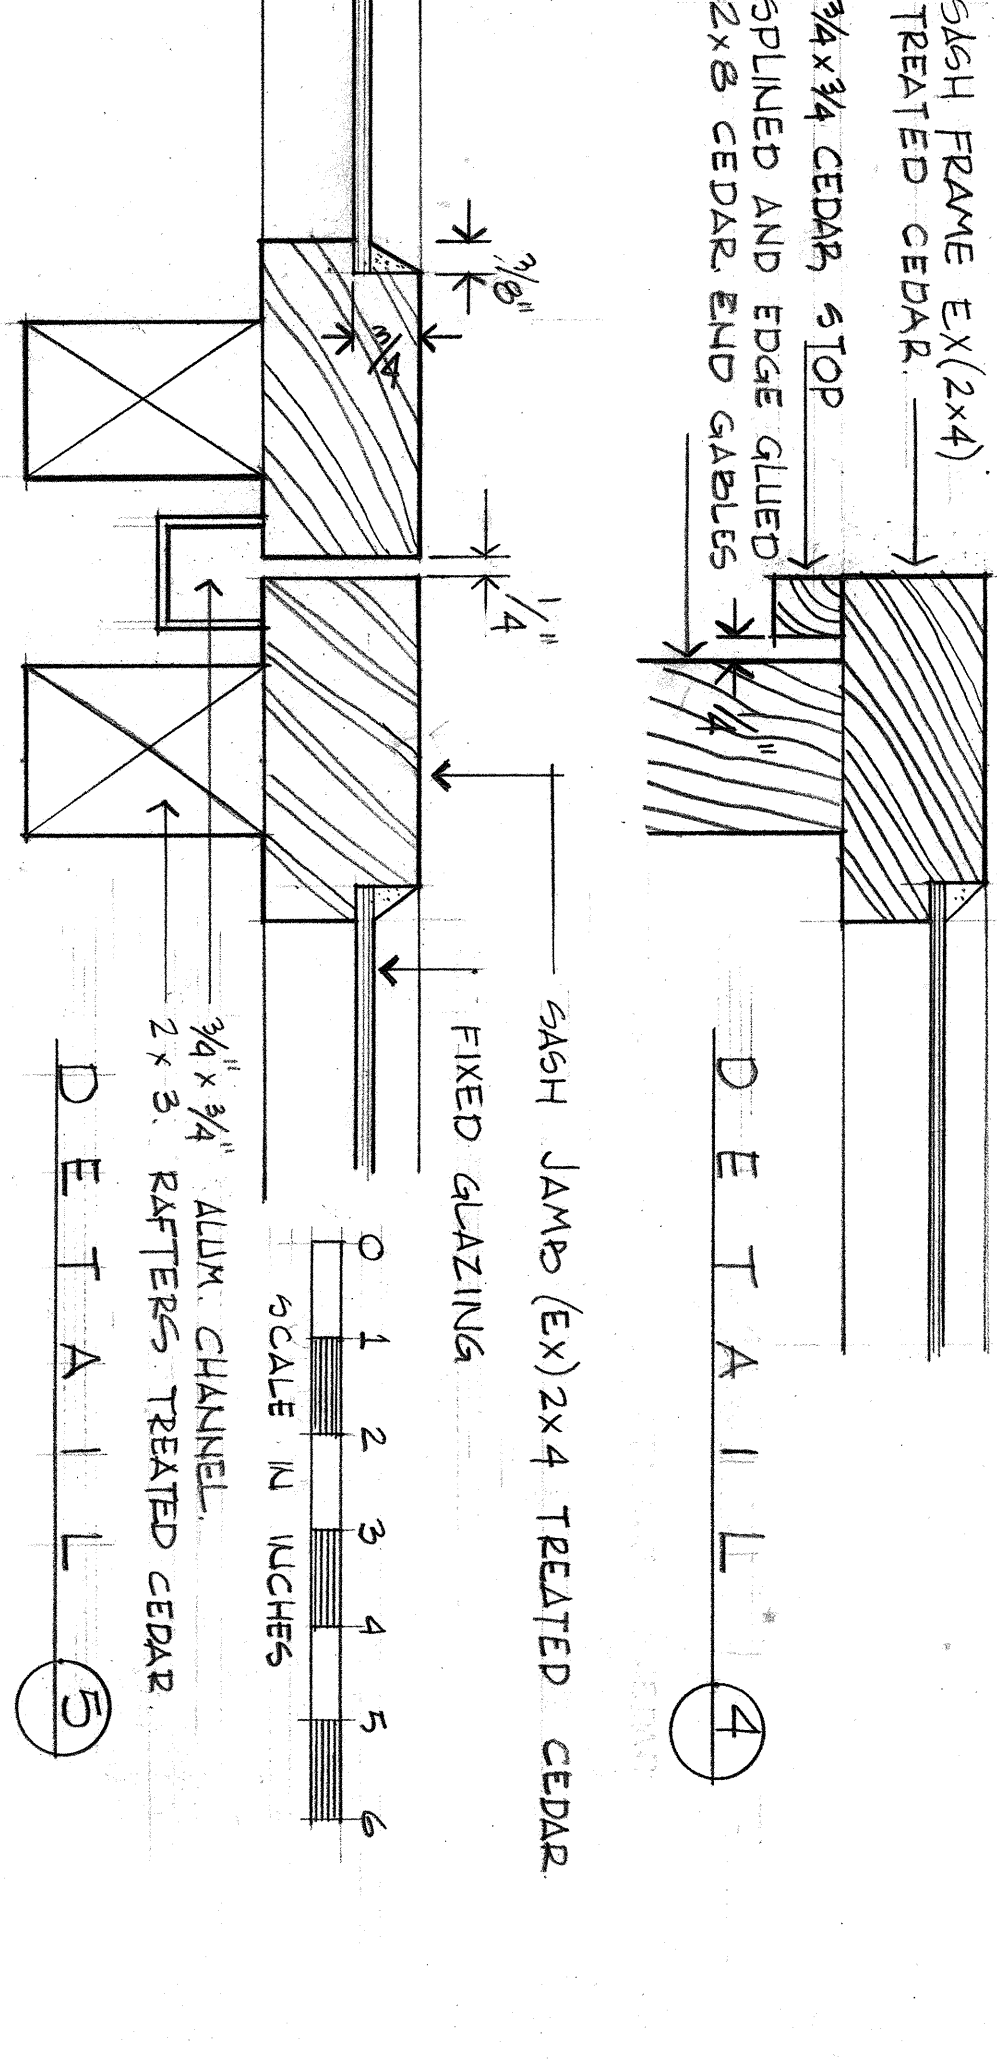


3/4 x 3/4" ALUM. CHANNEL
2x8 TREATED CEDAR

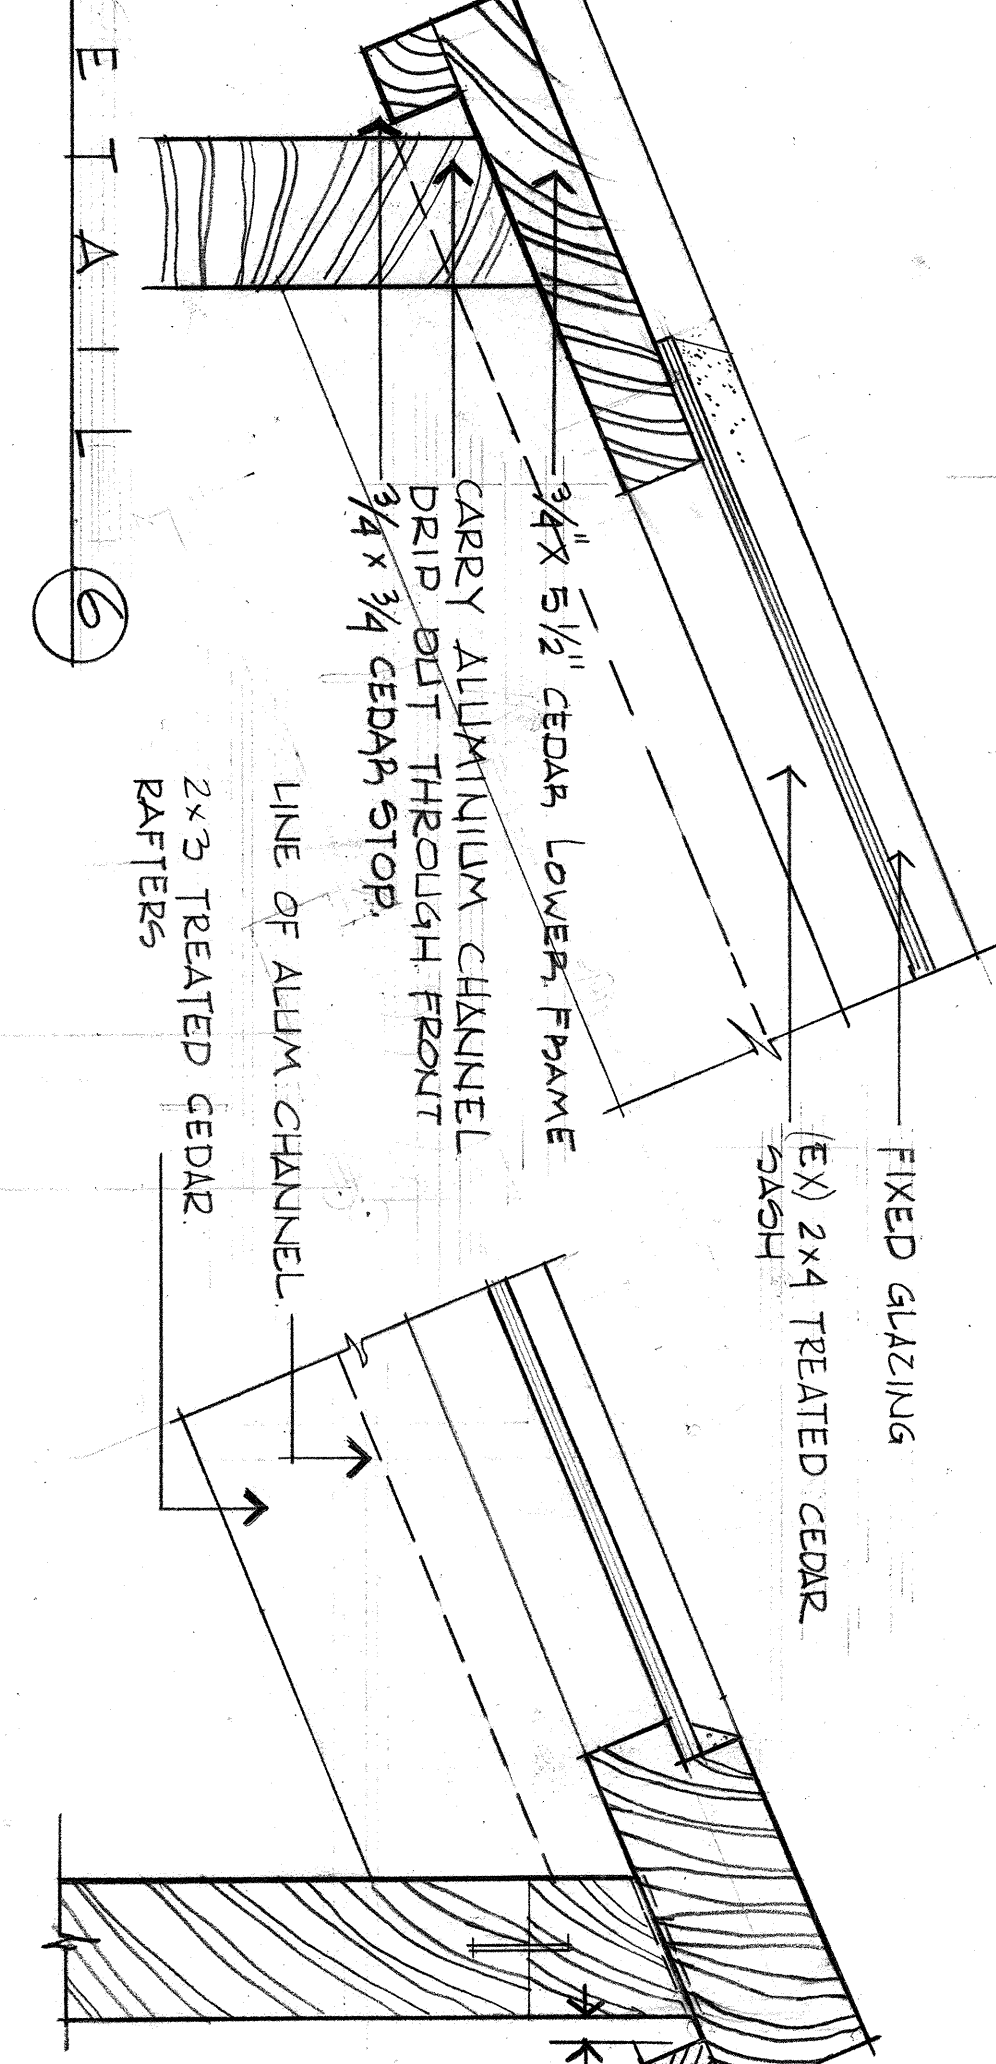


SCALE IN FEET

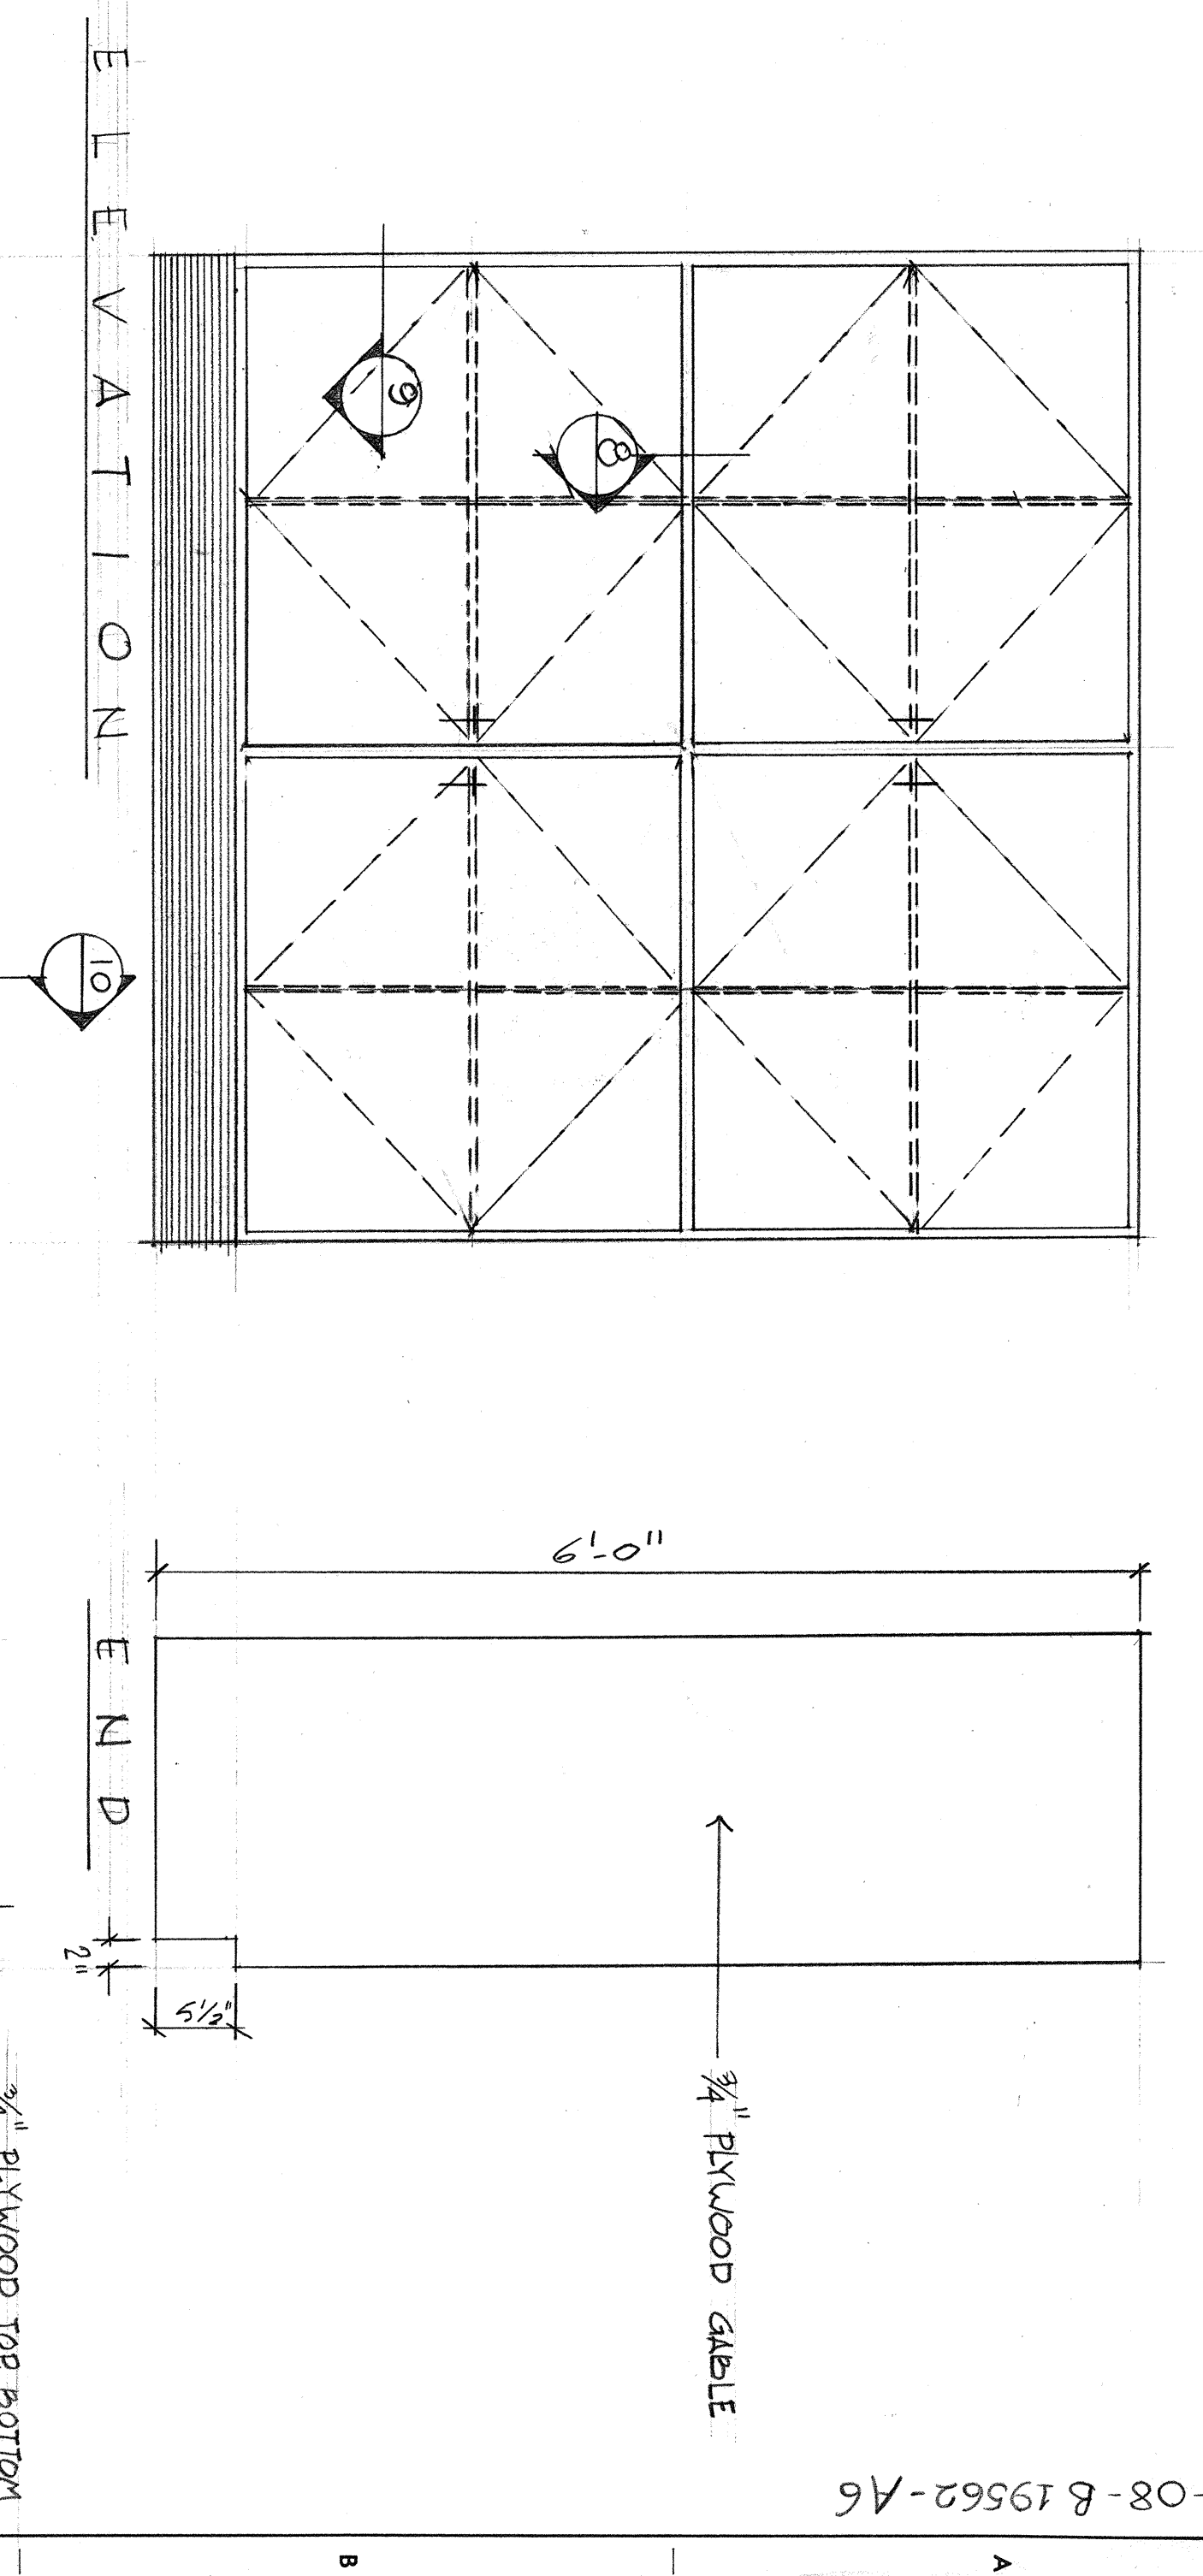


6'-0" 6'-0"
PLAN
ELEVATION
END
SCALE IN FEET

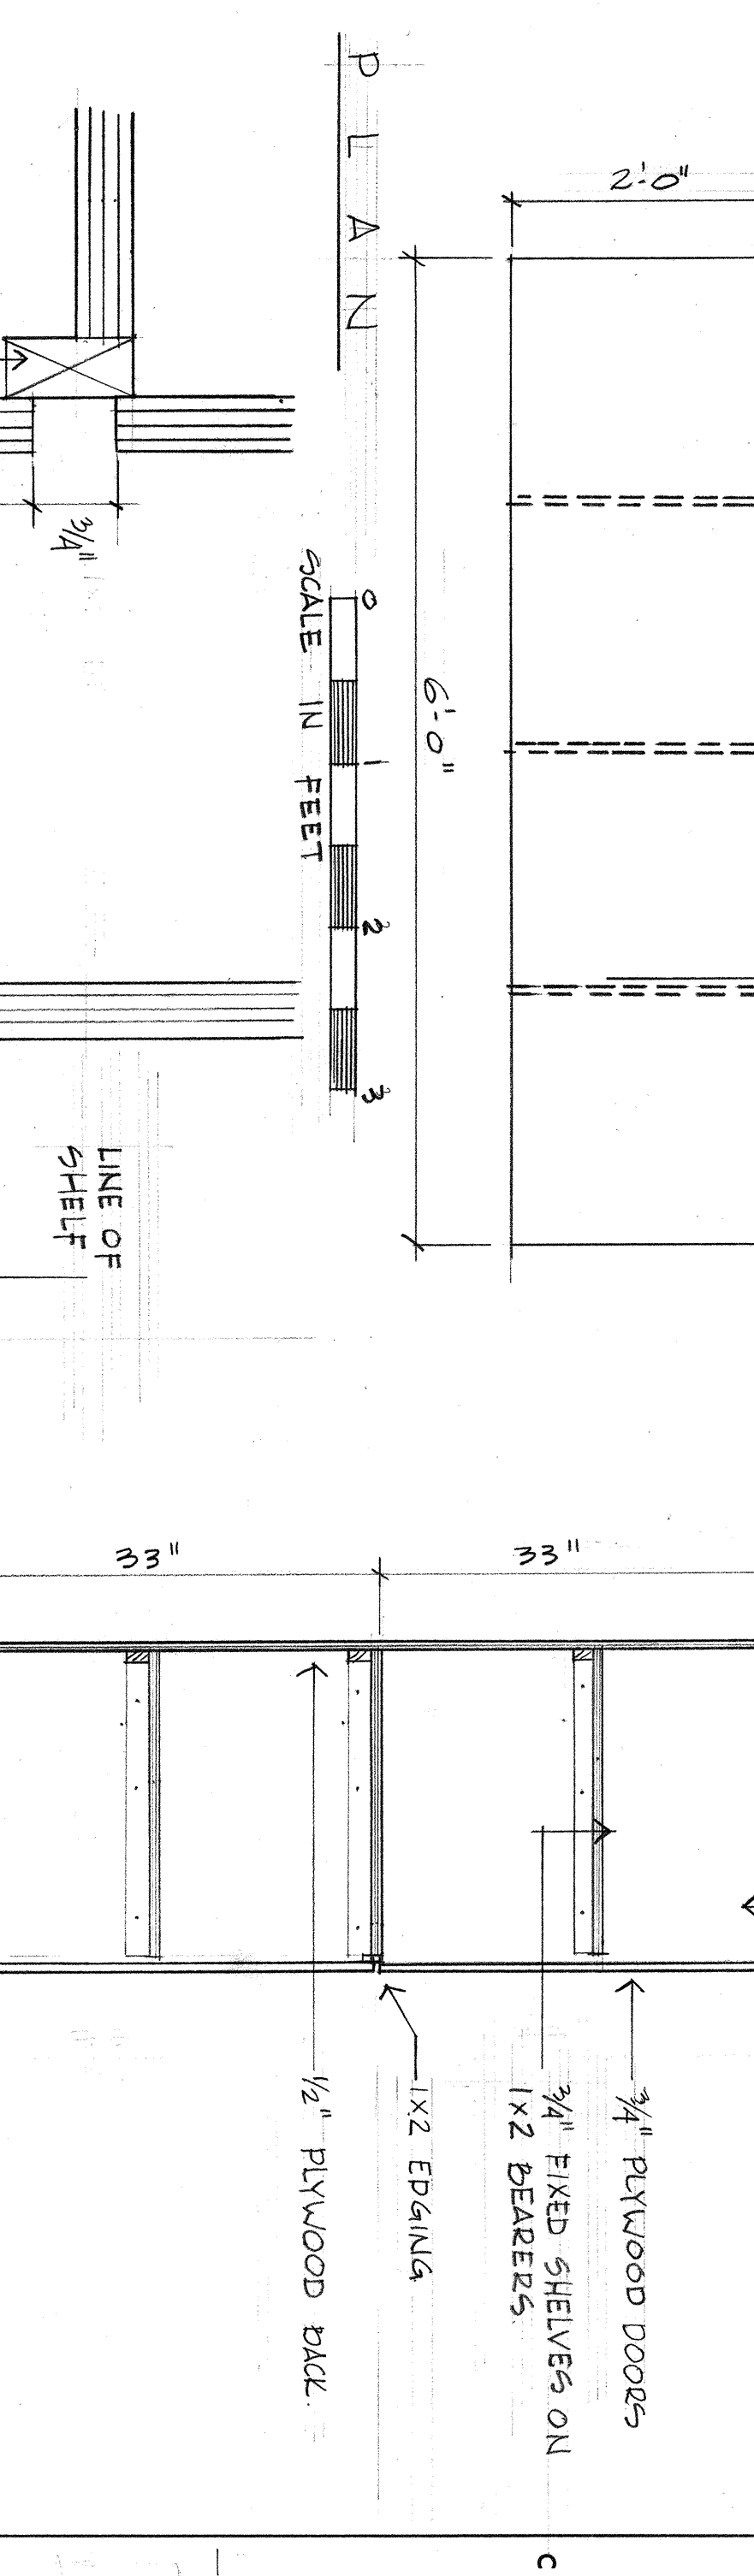


1/2" PLYWOOD GABLE
3/4" PLYWOOD TOP
1/2" PLYWOOD BACK
SCALE IN FEET

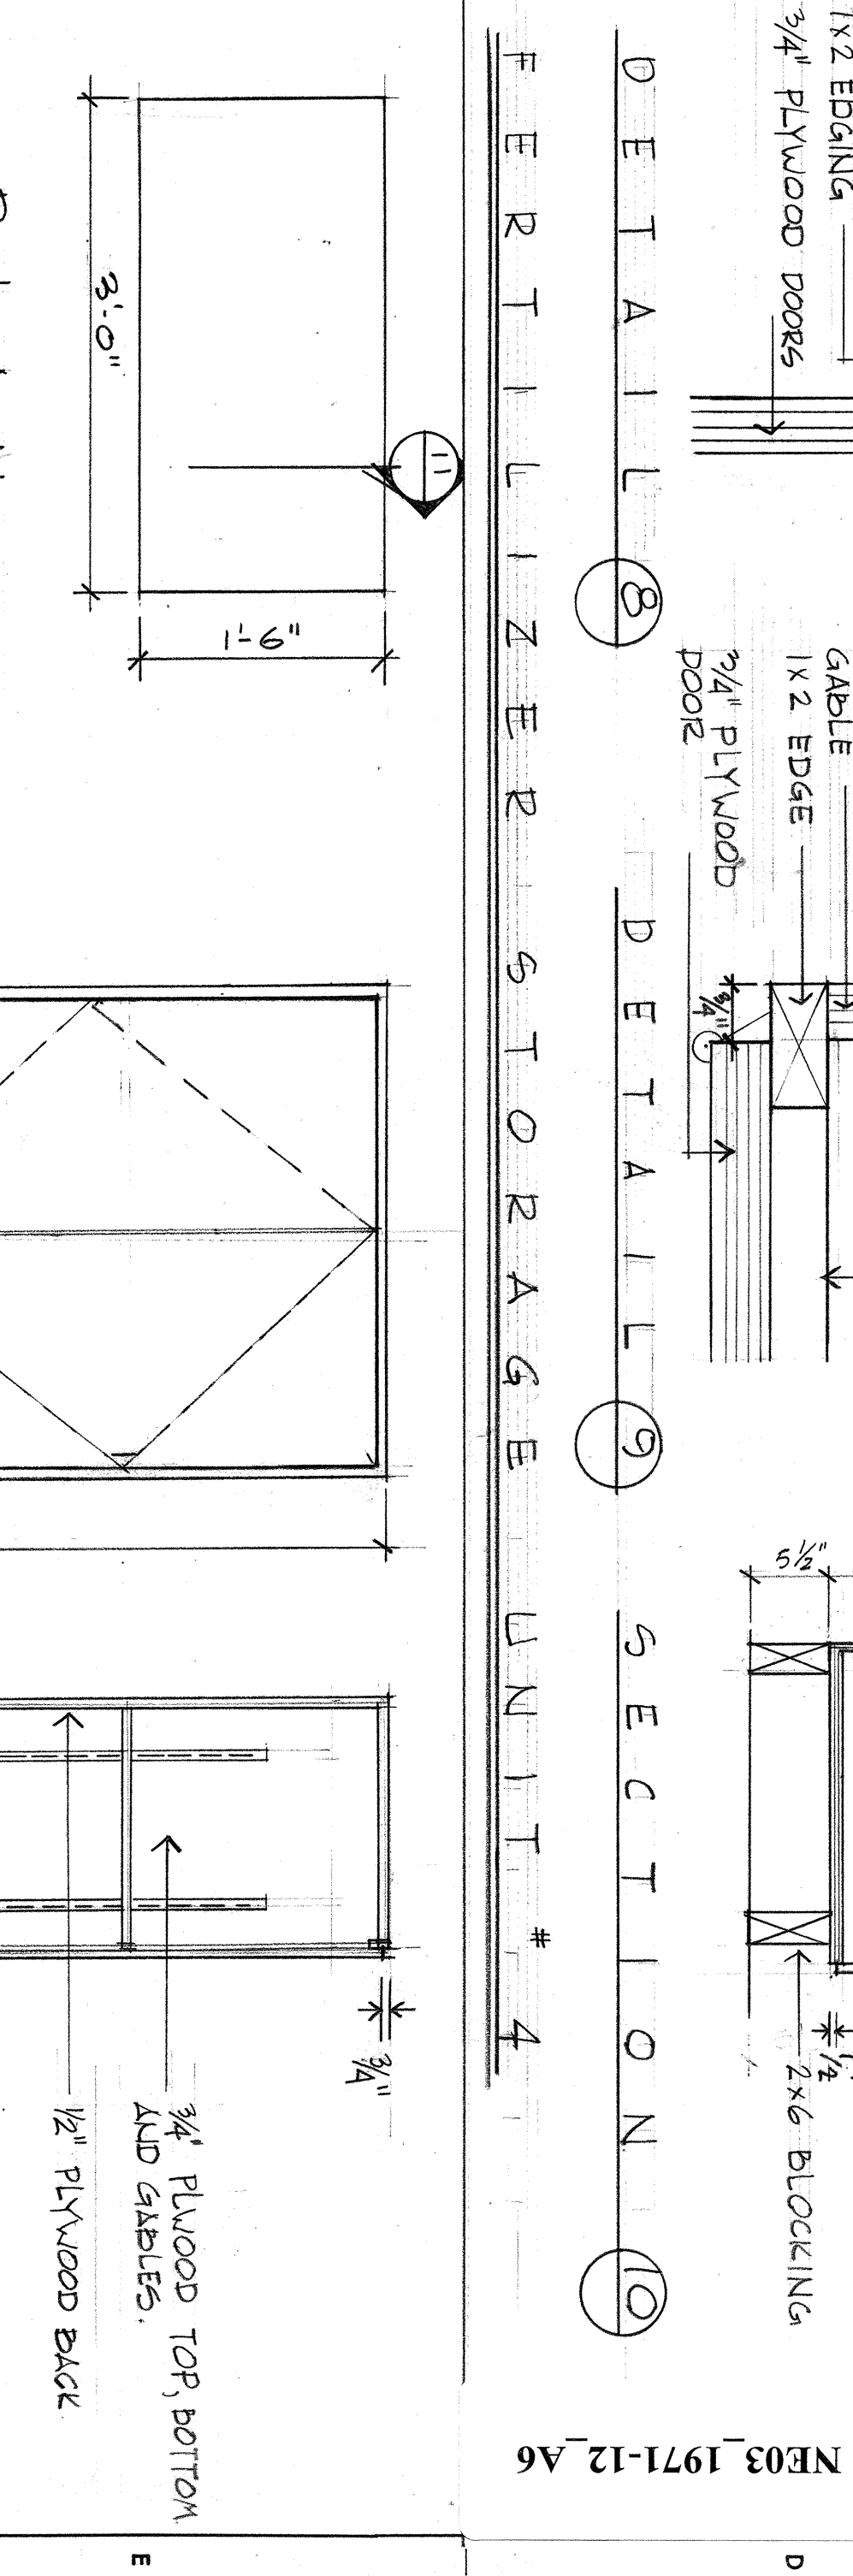



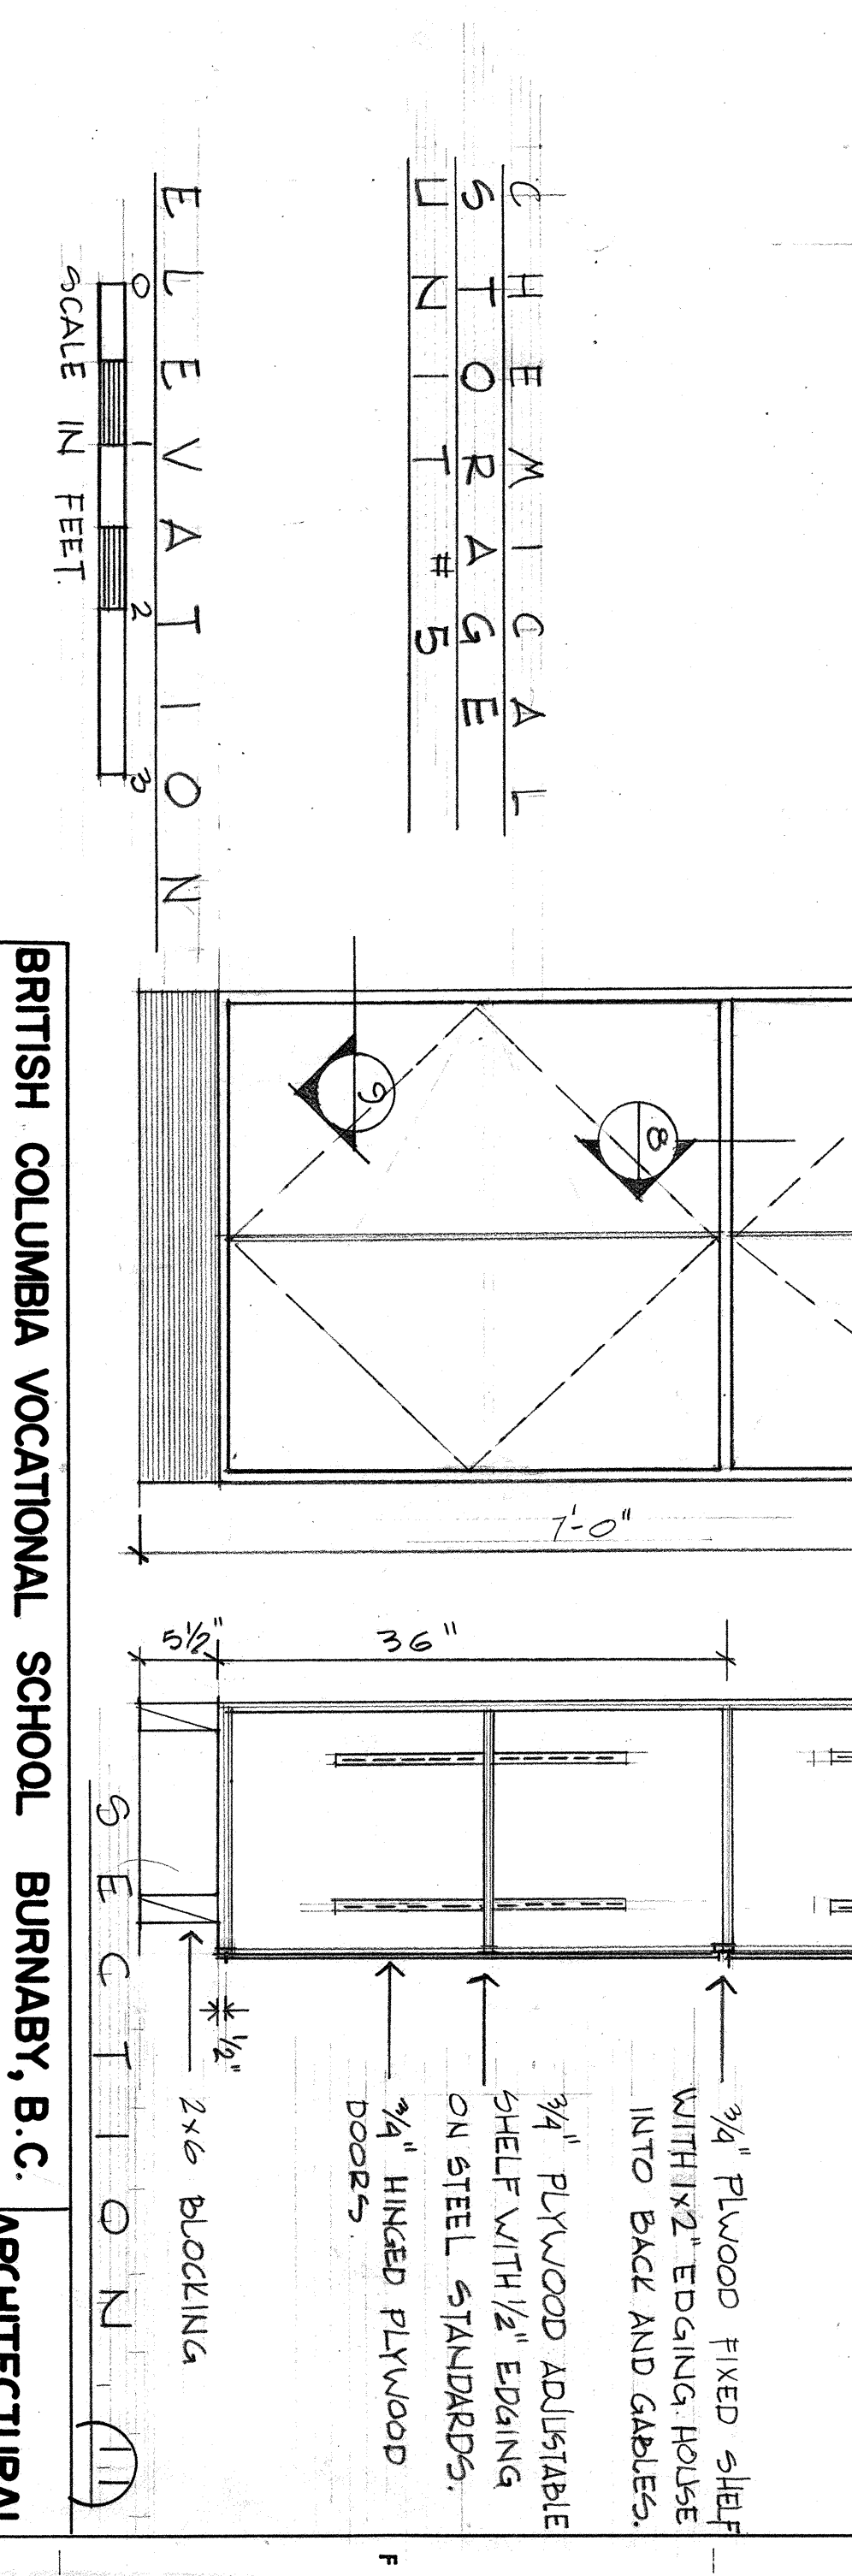


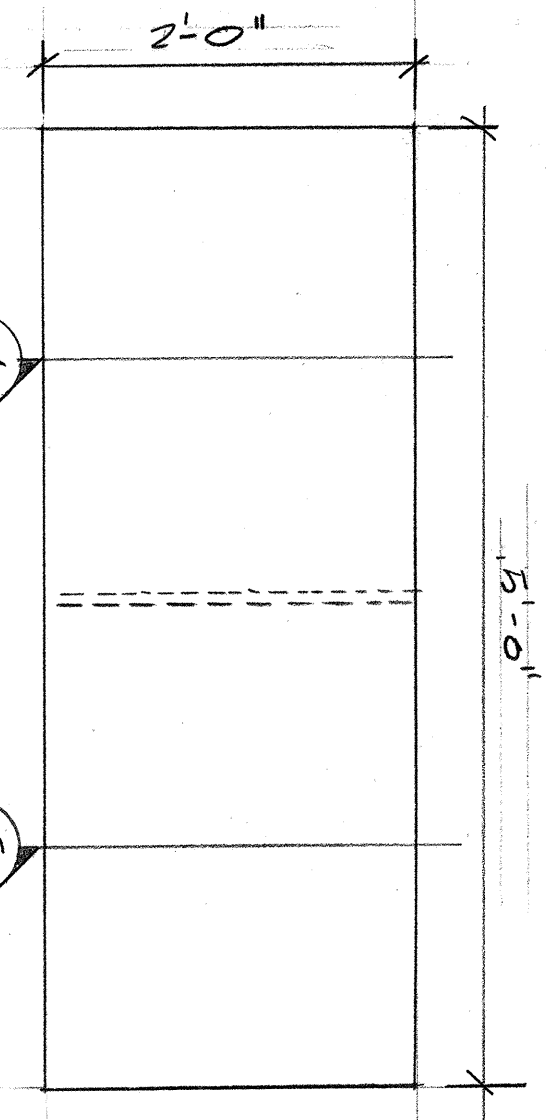

P L A N

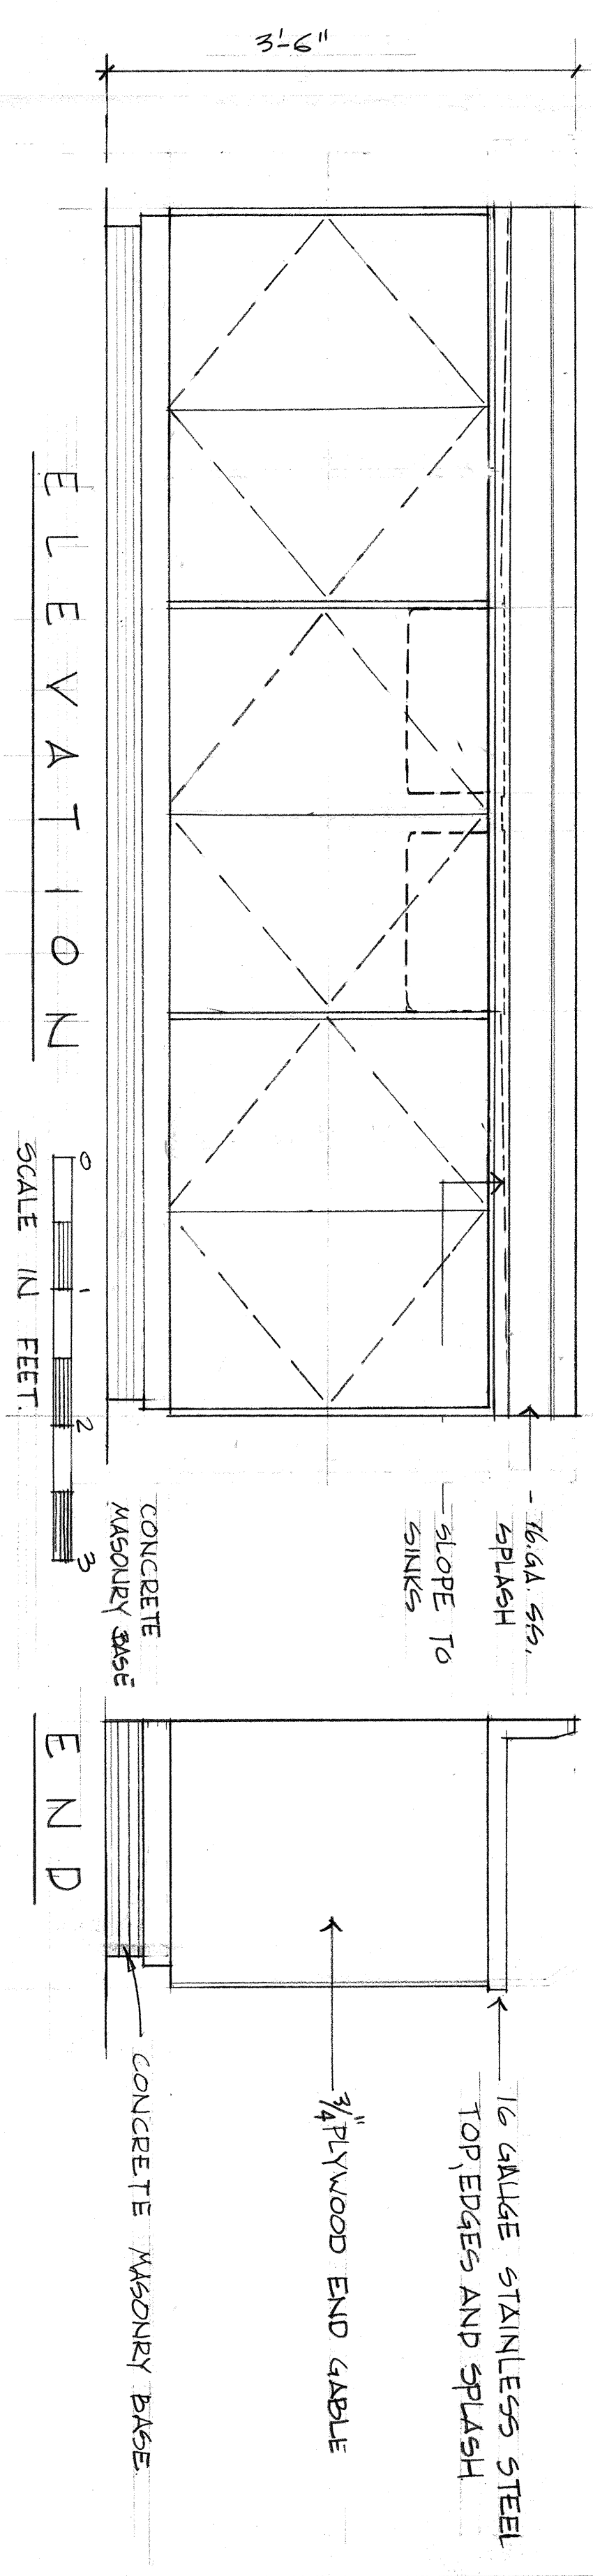


E L E V A T I O N

E N D

E L E V A T I O N

E N D

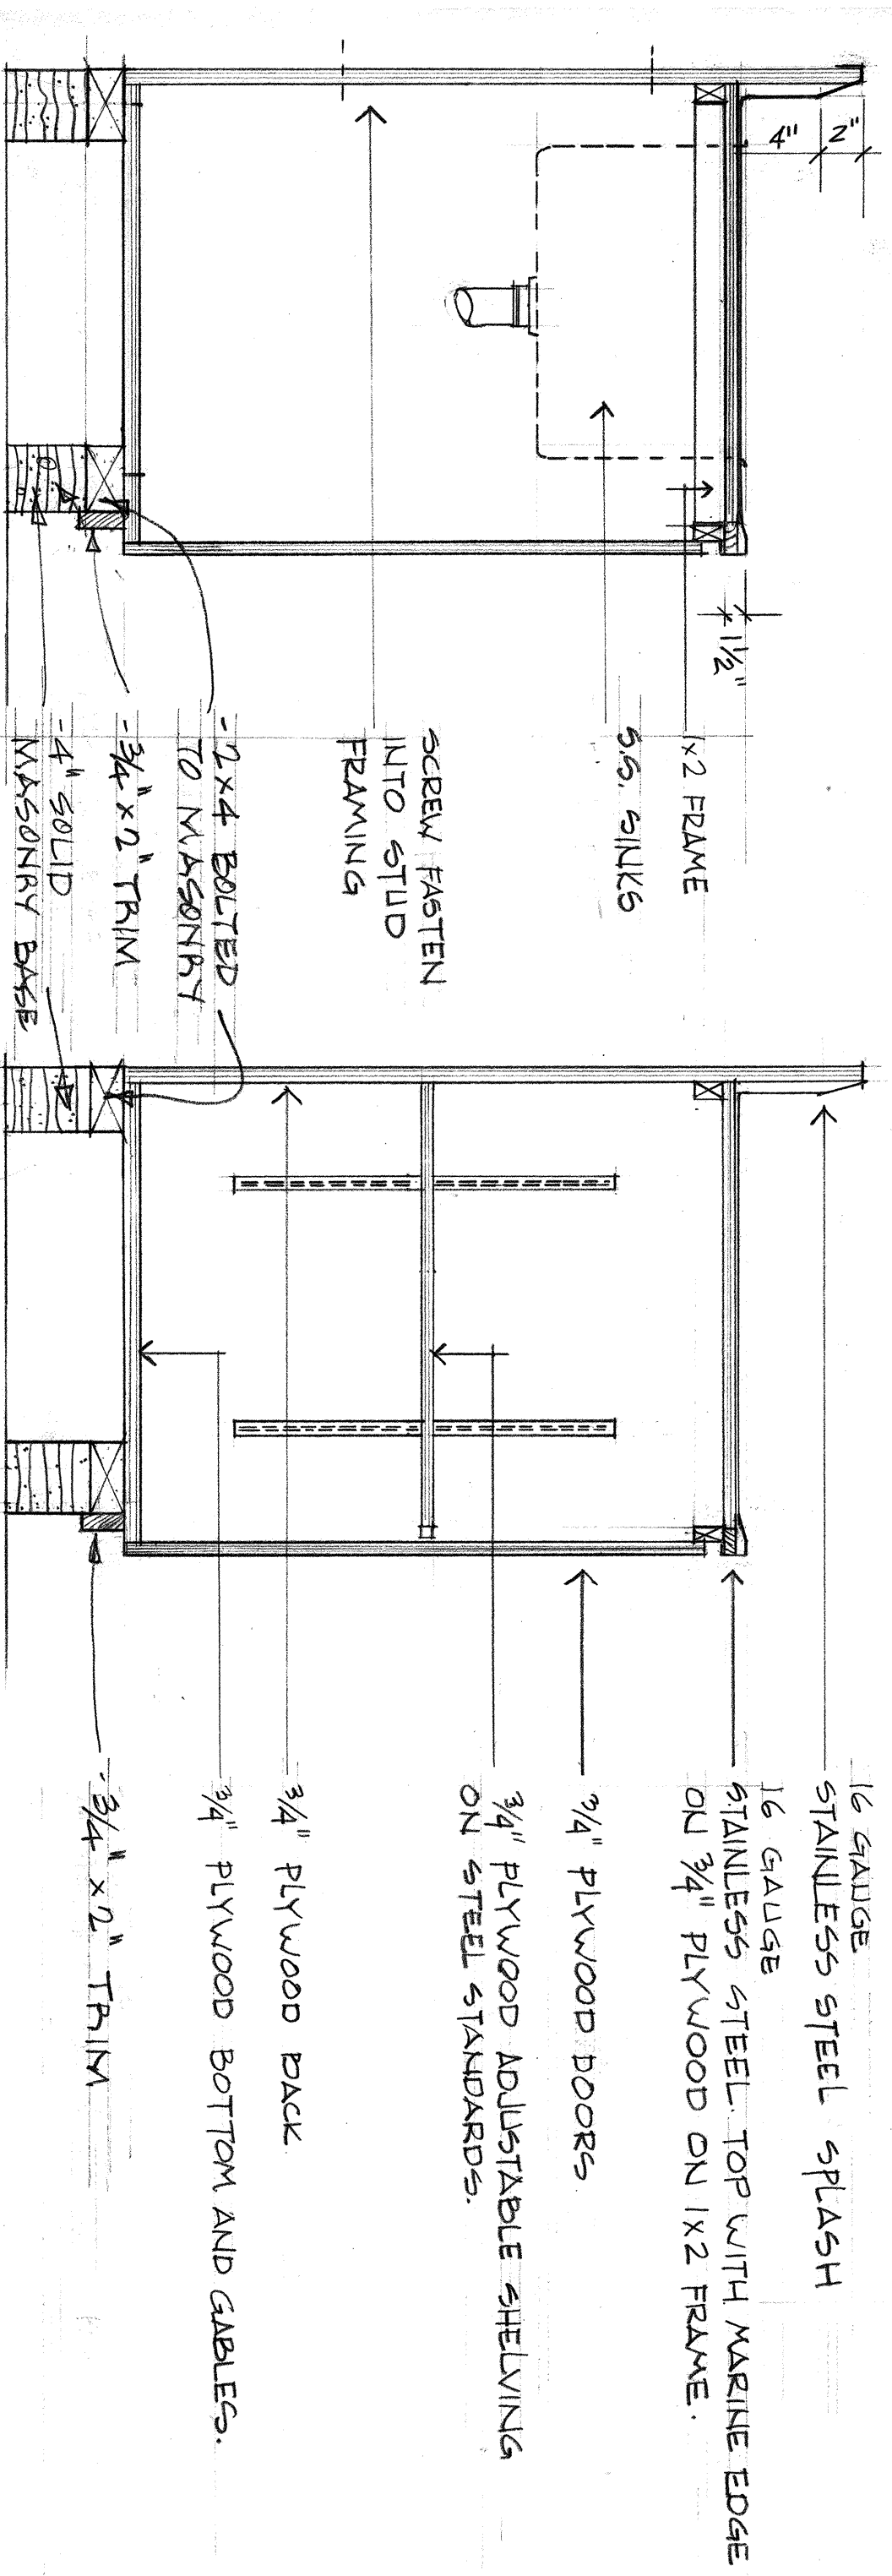

S E C T I O N 1

S E C T I O N 2


W A S H U P S I N K

LOCKER AND BENCH UNIT #6


J A N I T O R S

S T O R A G E

U N I T # 7

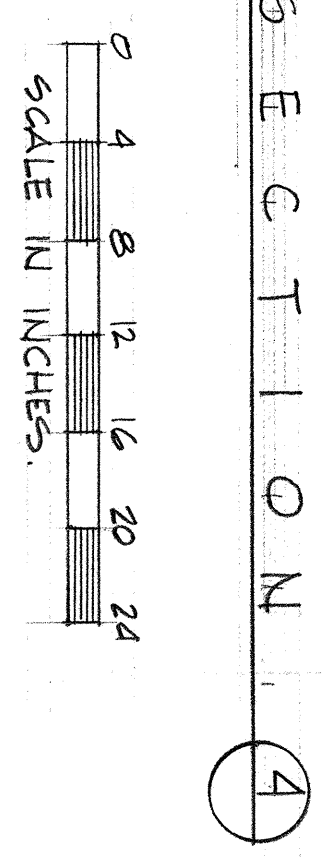

S E C T I O N 4

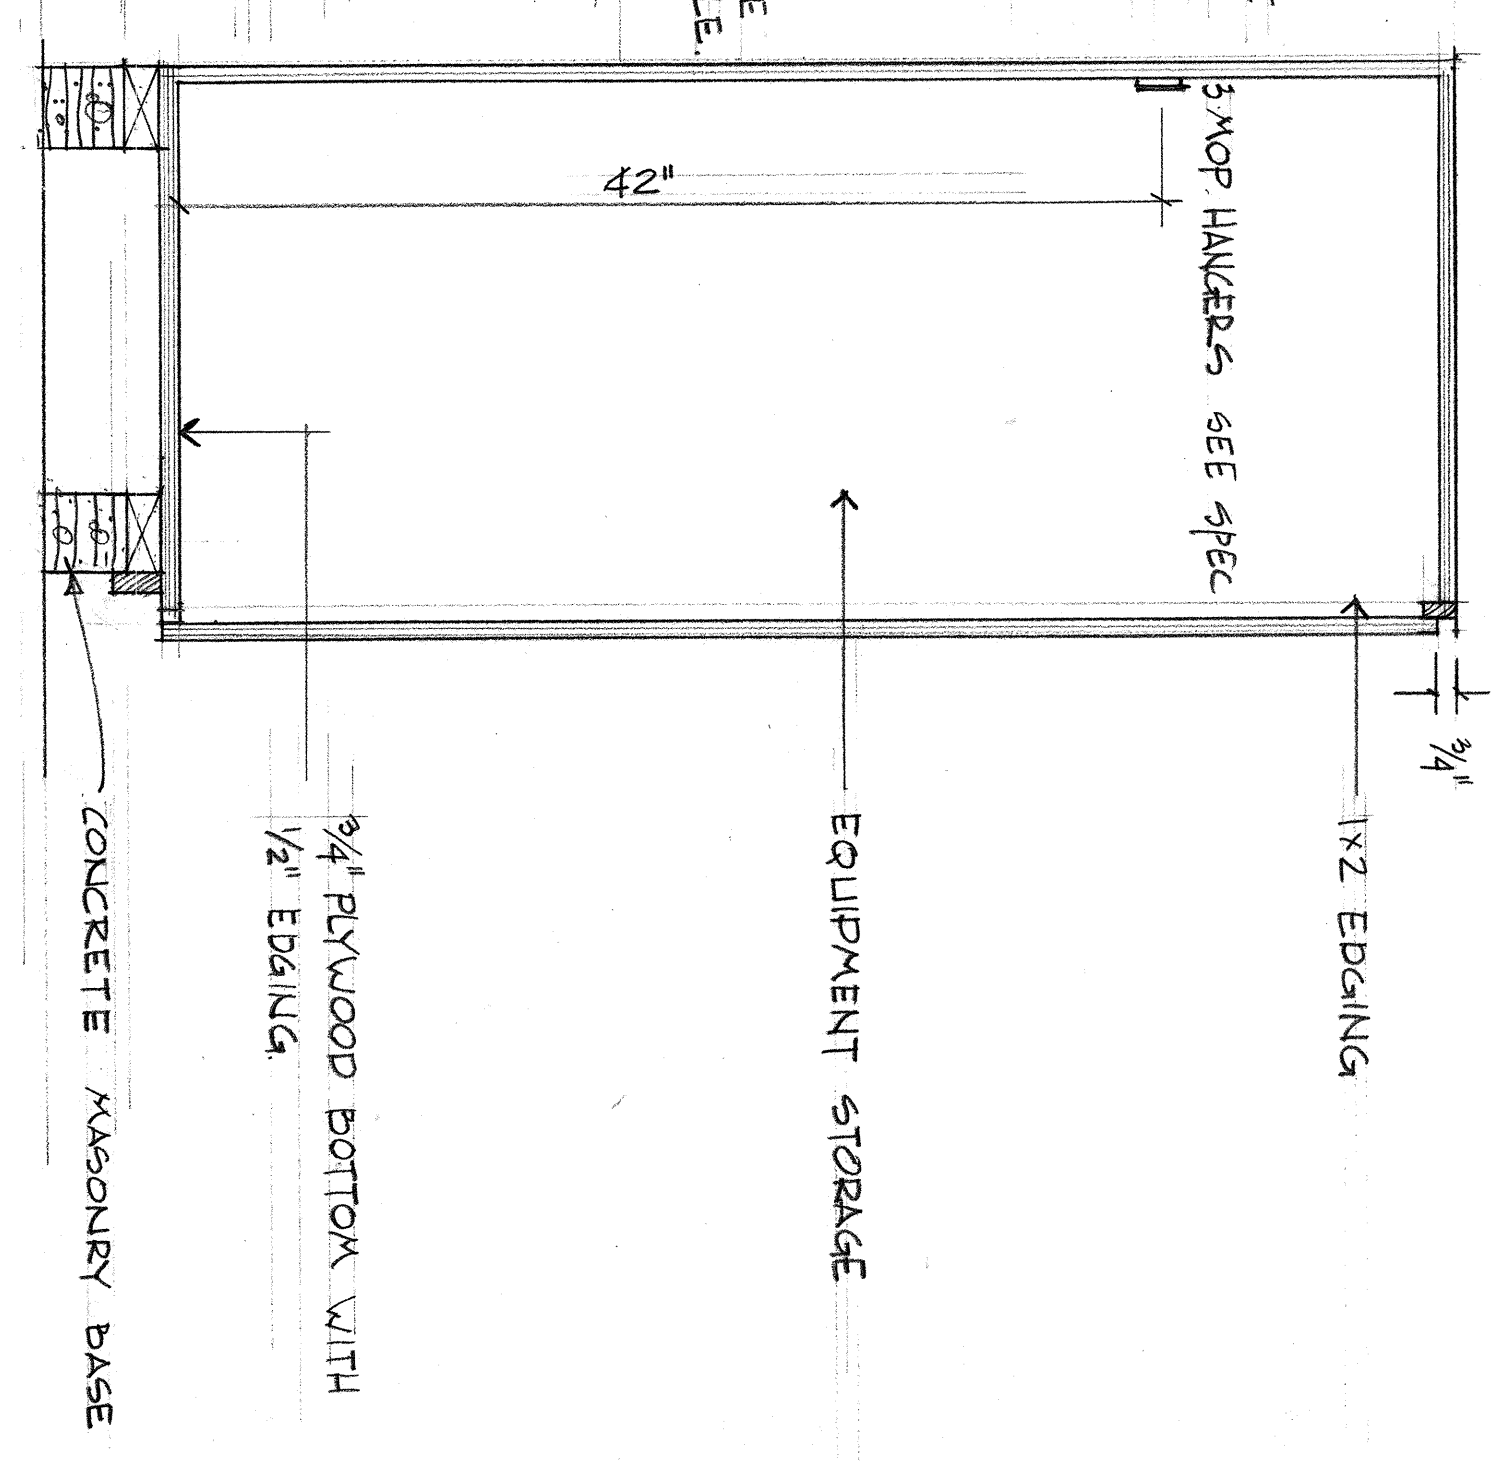

S E C T I O N 5

155763

BRITISH COLUMBIA VOCATIONAL SCHOOL BURNABY, B.C.		ARCHITECTURAL	
HORTICULTURAL BUILDING			
MILLWORK DETAILS		20-102	
GOVERNMENT OF BRITISH COLUMBIA		A 7	
DEPARTMENT OF PUBLIC WORKS			
HON. W. N. CHAM - MINISTER			
DATE DEC/71		7 of 7	
DRAWN BY ML		20-102	
CHECKED BY ML		A 7	
DESIGNED BY ML			
REVISIONS			
SHEET REPRODUCTION SIZE SCALE			
TERMS			