. BLOCK WALLS 6" PUMICE

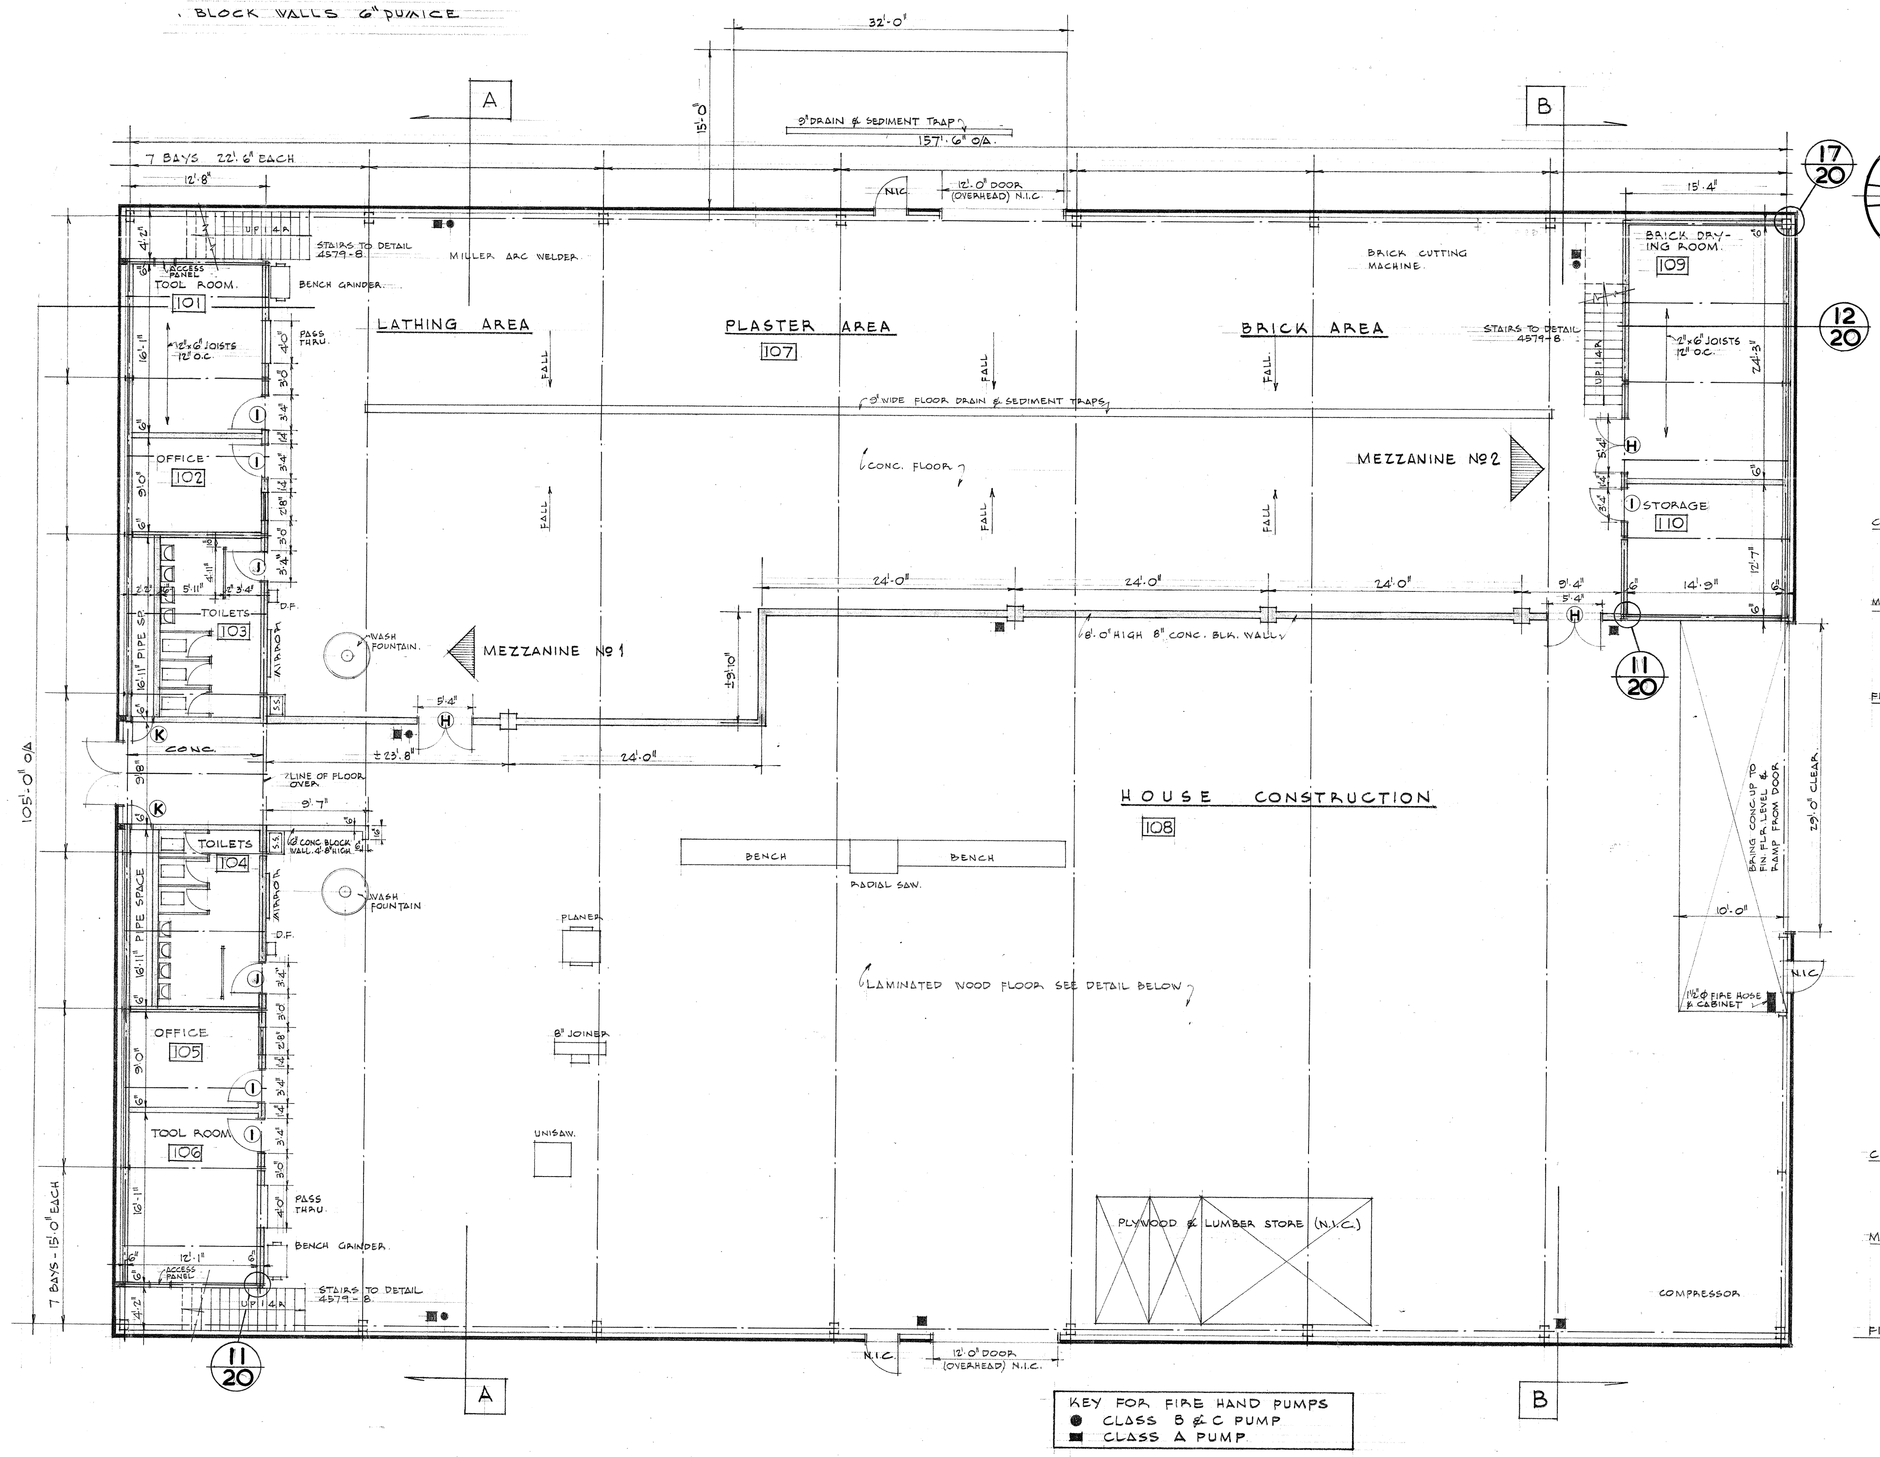

BUILDING TRADES ~ HOUSE CONSTRUCTION • GROUND FLOOR PLAN

SCALE : 8 FT = 1 INCH

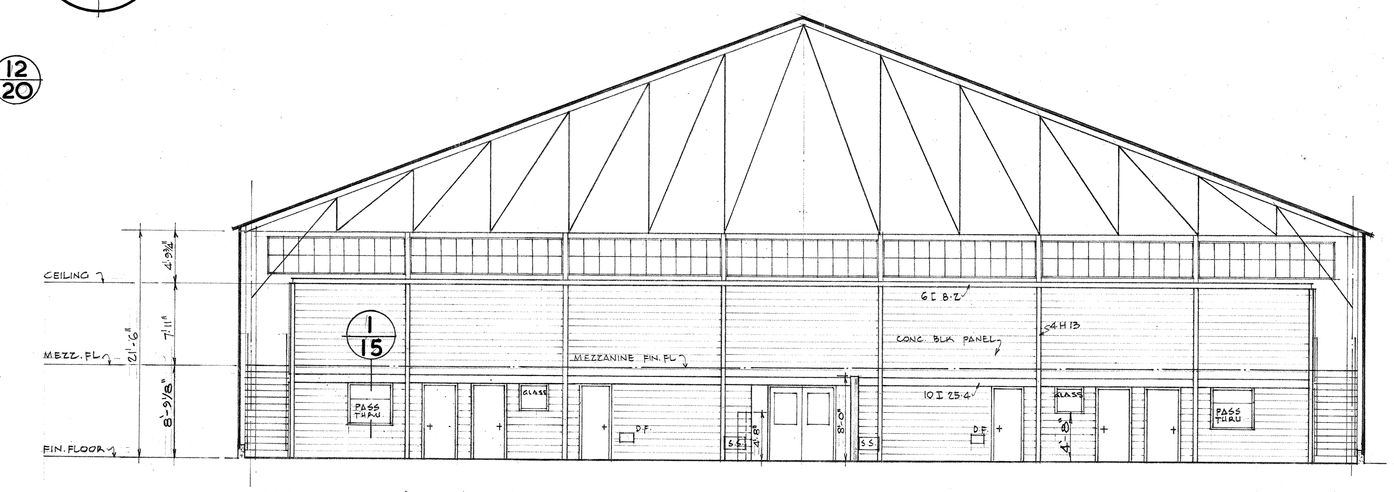

SECTION A - A

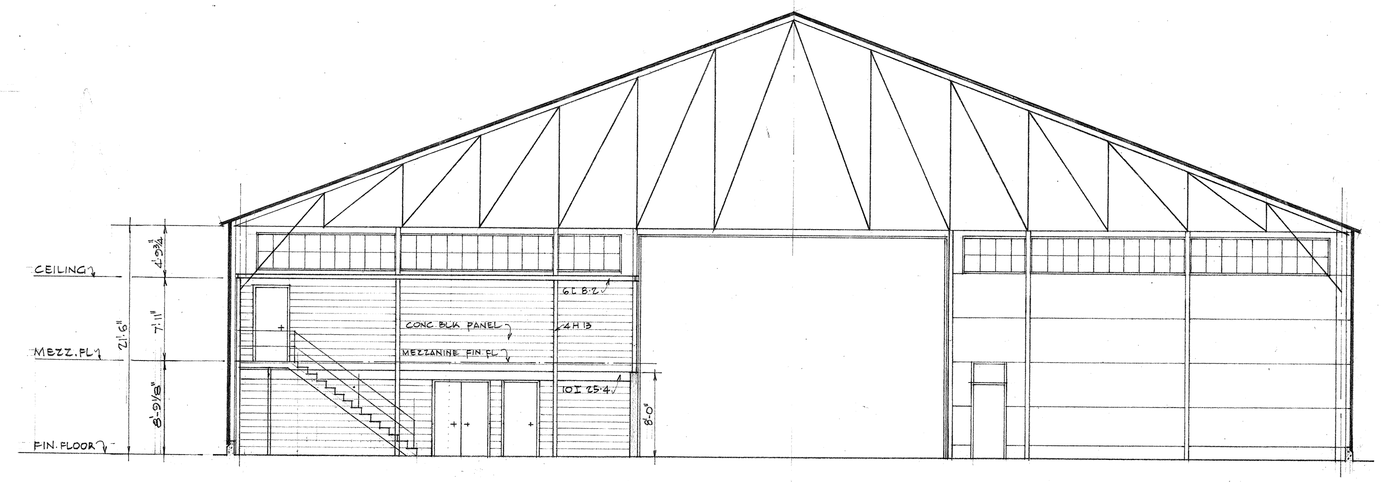

SECTION B - B

SCALE : 8 FT = 1 INCH

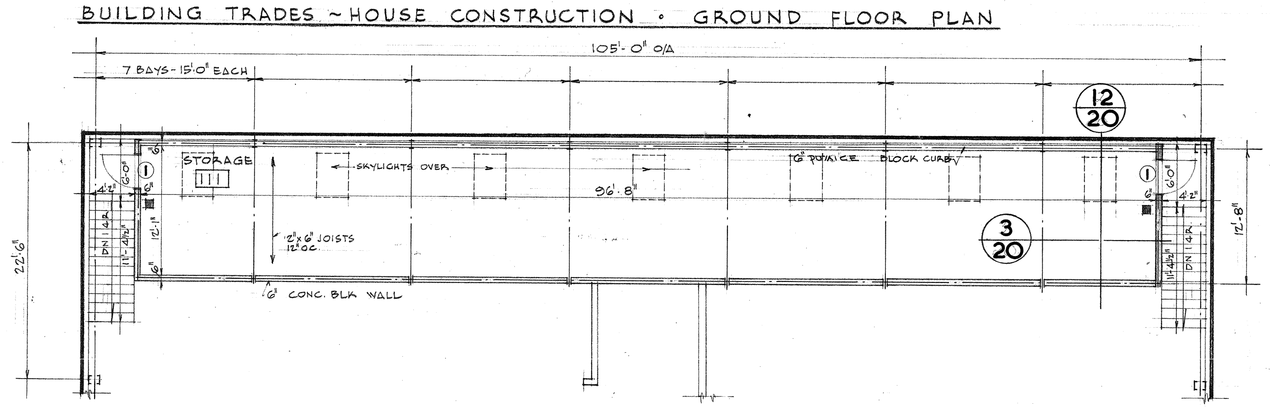

PLAN OF MEZZANINE No 1

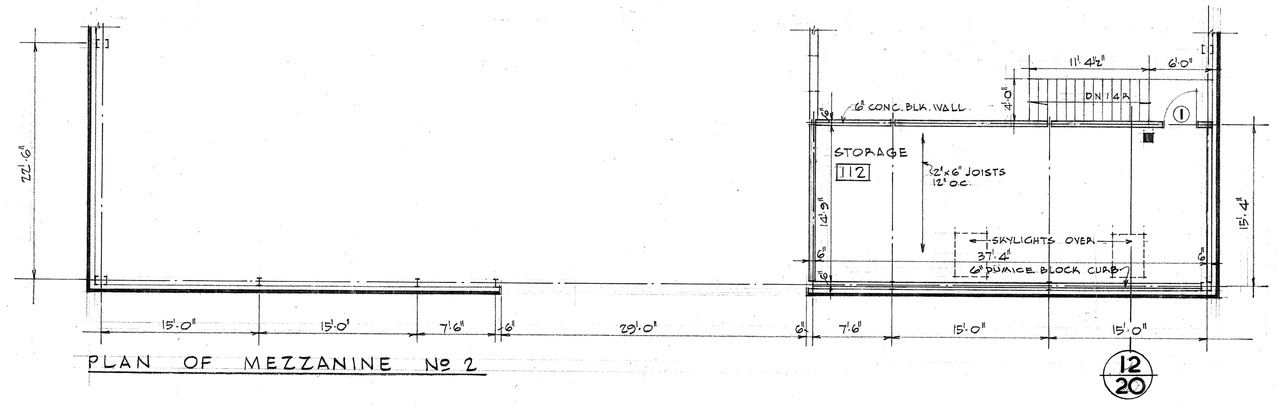

PLAN OF MEZZANINE No 2

LEGEND

1 BUILDING TRADES
2 BOAT BUILDING
3 CLASSROOM
4 TEMP. ADMINISTRATION
5 CLASSROOM
6 CLASSROOM
7 AUTOMOTIVE WORKSHOP
8 METAL TRADES
9 JANITOR & DRUM STORAGE
10 METAL STORAGE
11 GAS STORAGE
12 SERVICE ENTRANCE STATION
13 UNDERGROUND TANKS
14 GAS PUMPS
B.R. BOILER ROOM

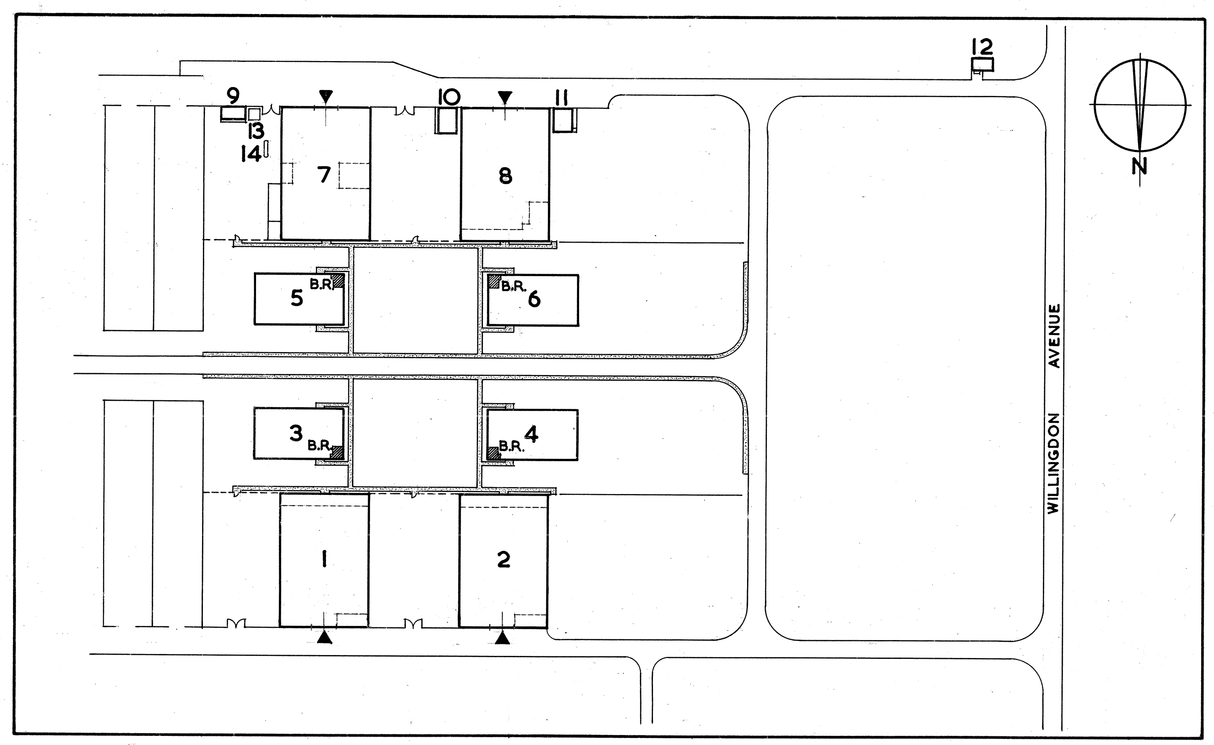

REFERENCE SITE PLAN
SEE DWG. 4579-6 FOR FULL SITE DETAILS

SCALE : 100FT = 1 INCH

39553

TITLE OF CONTRACT No 204-A1

VOCATIONAL TRAINING SCHOOL
BURNABY B.C.

REVISIONS				Drawn by:	TITLE OF DRAWING	Scale
No.	Date	Item	Initls.	C.E.C.	HOUSE BUILDING SHOP. No 1	AS NOTED
				Checked by:	MAIN FLOOR & MEZZANINE PLANS	File No.
					SECTIONS & DETAILS & SITE PLAN.	528
				Approved:	ARCHITECTURAL SHT. 1 OF 8	Date
						FEB. 50.
				C. D. CAMPBELL CHIEF ARCHITECT	PROVINCIAL GOVERNMENT OF BRITISH COLUMBIA DEPARTMENT OF PUBLIC WORKS	Drawing No. 4579-14

NE04_1959-02_A1

07-08-B0257-A1

030001